




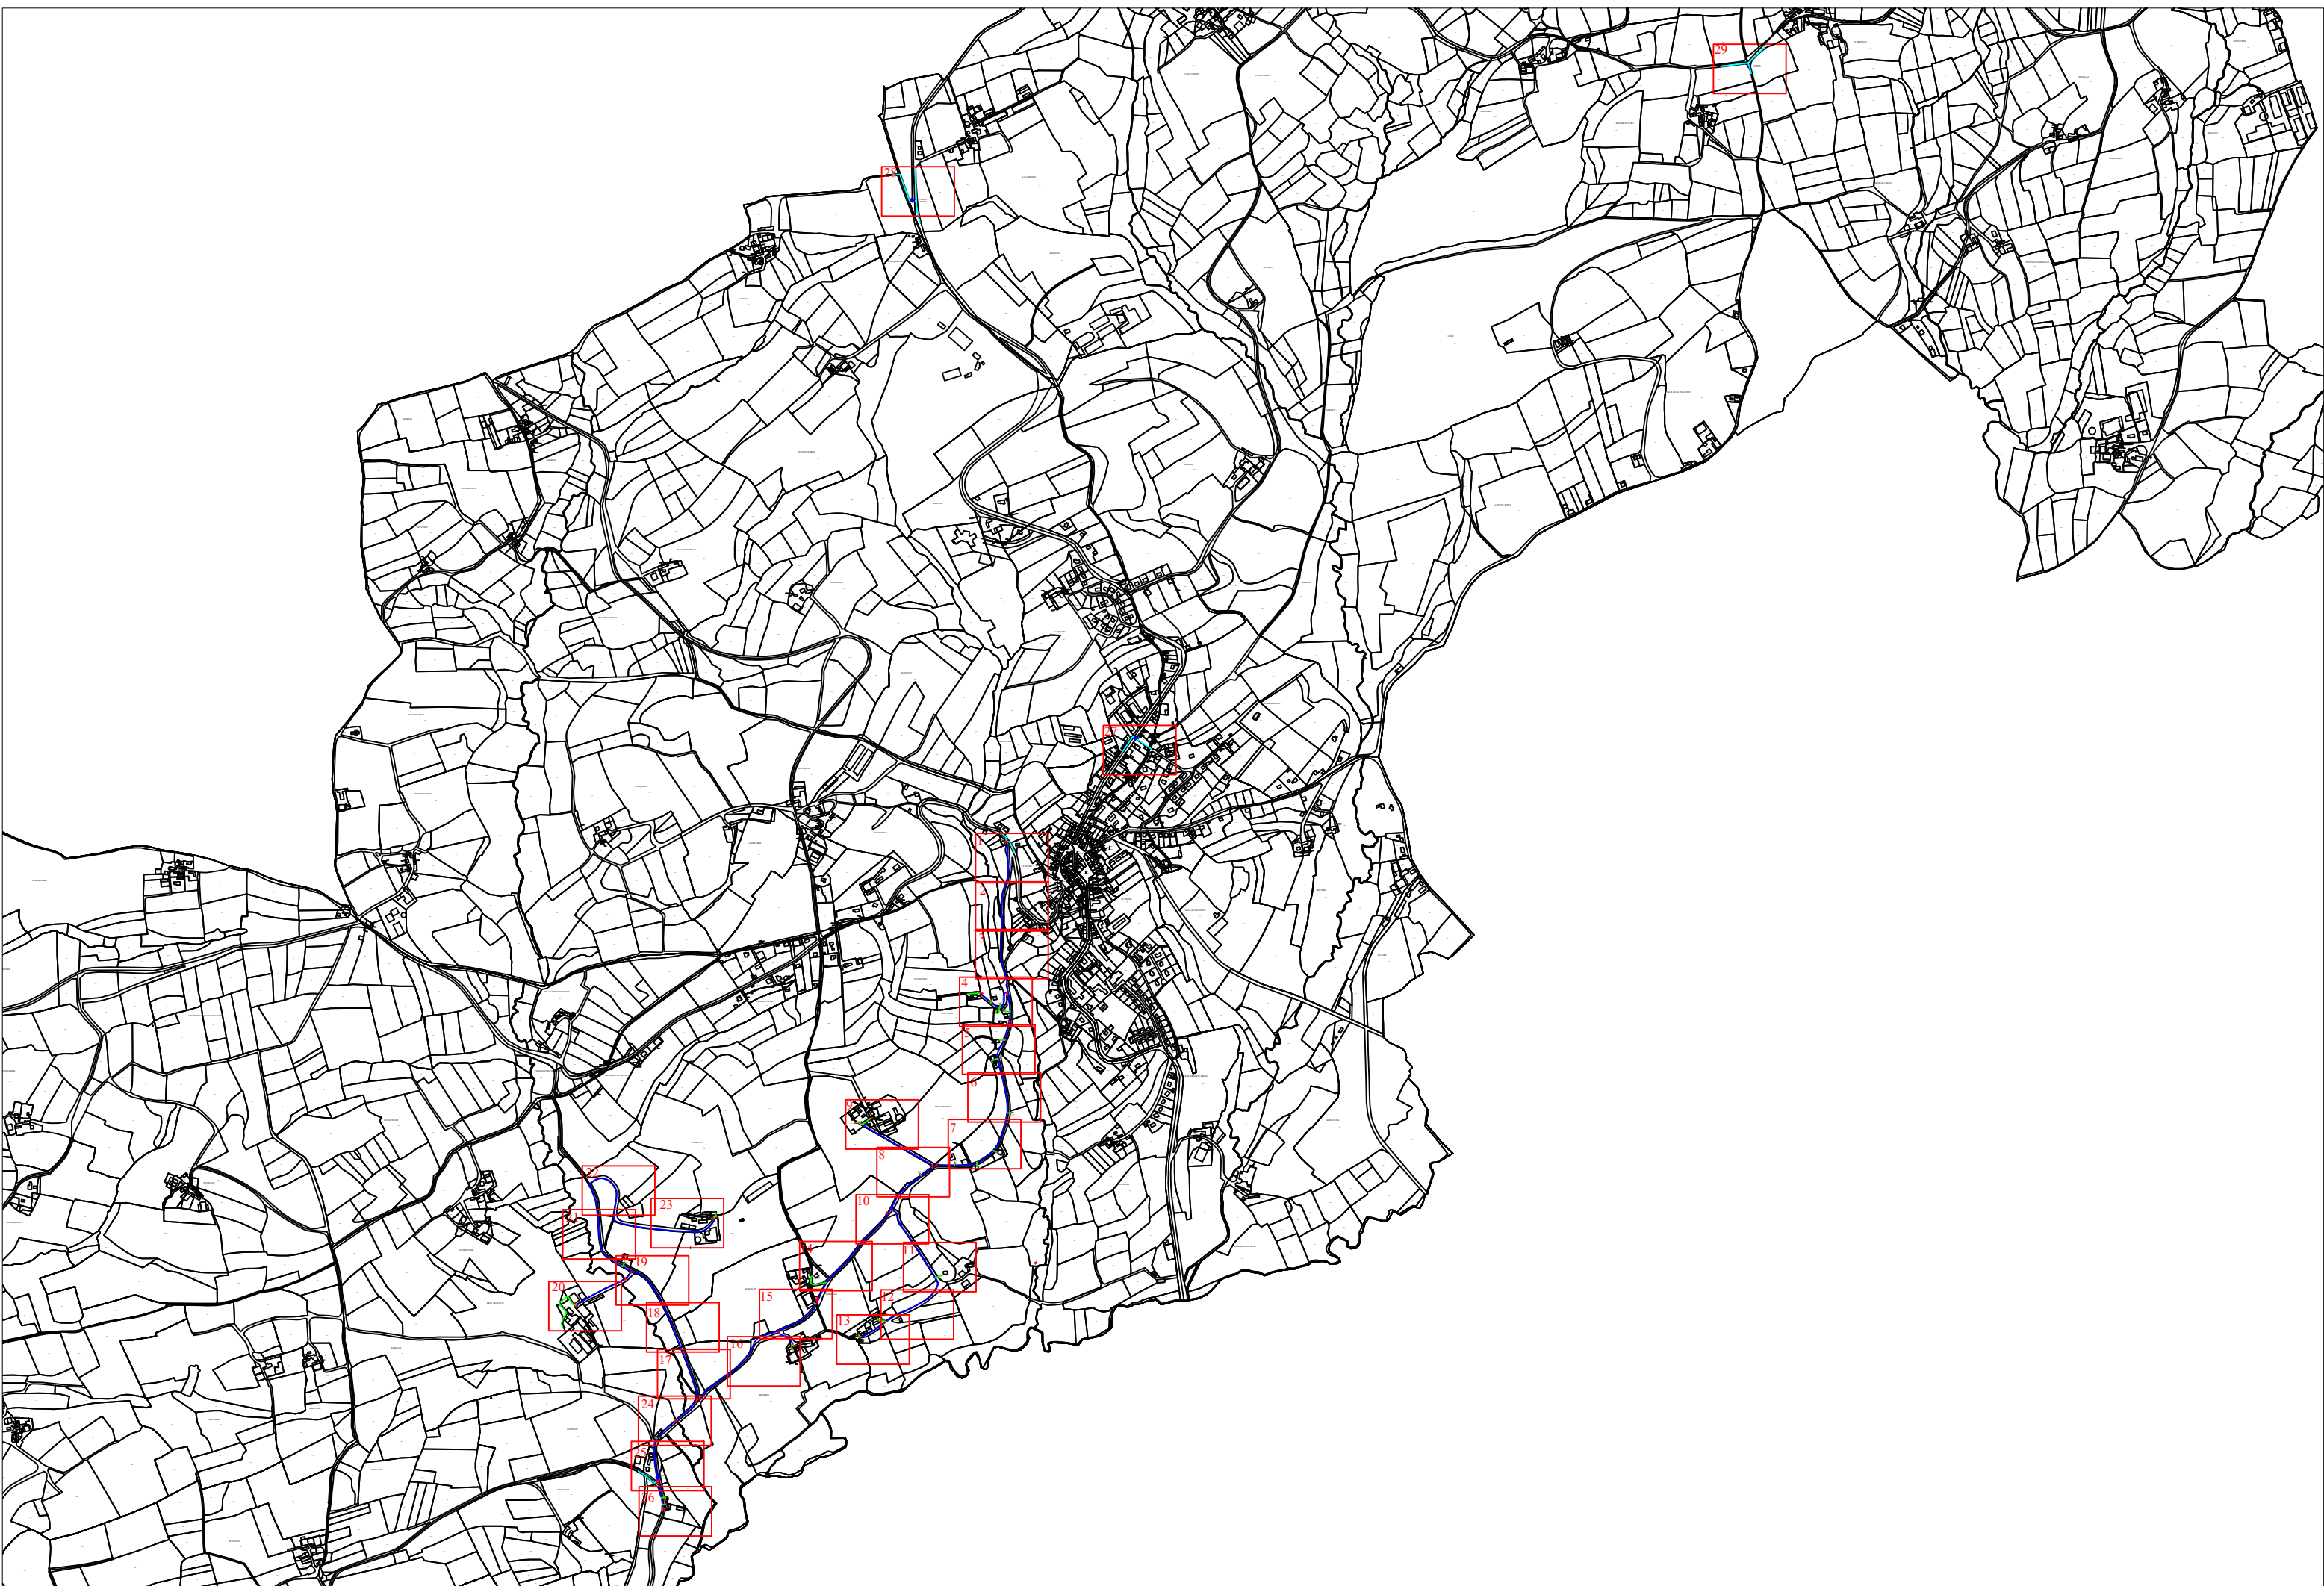

Brasparts - AEP - Sans échelle

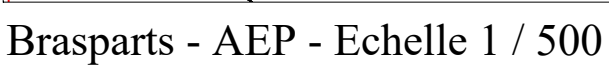

2

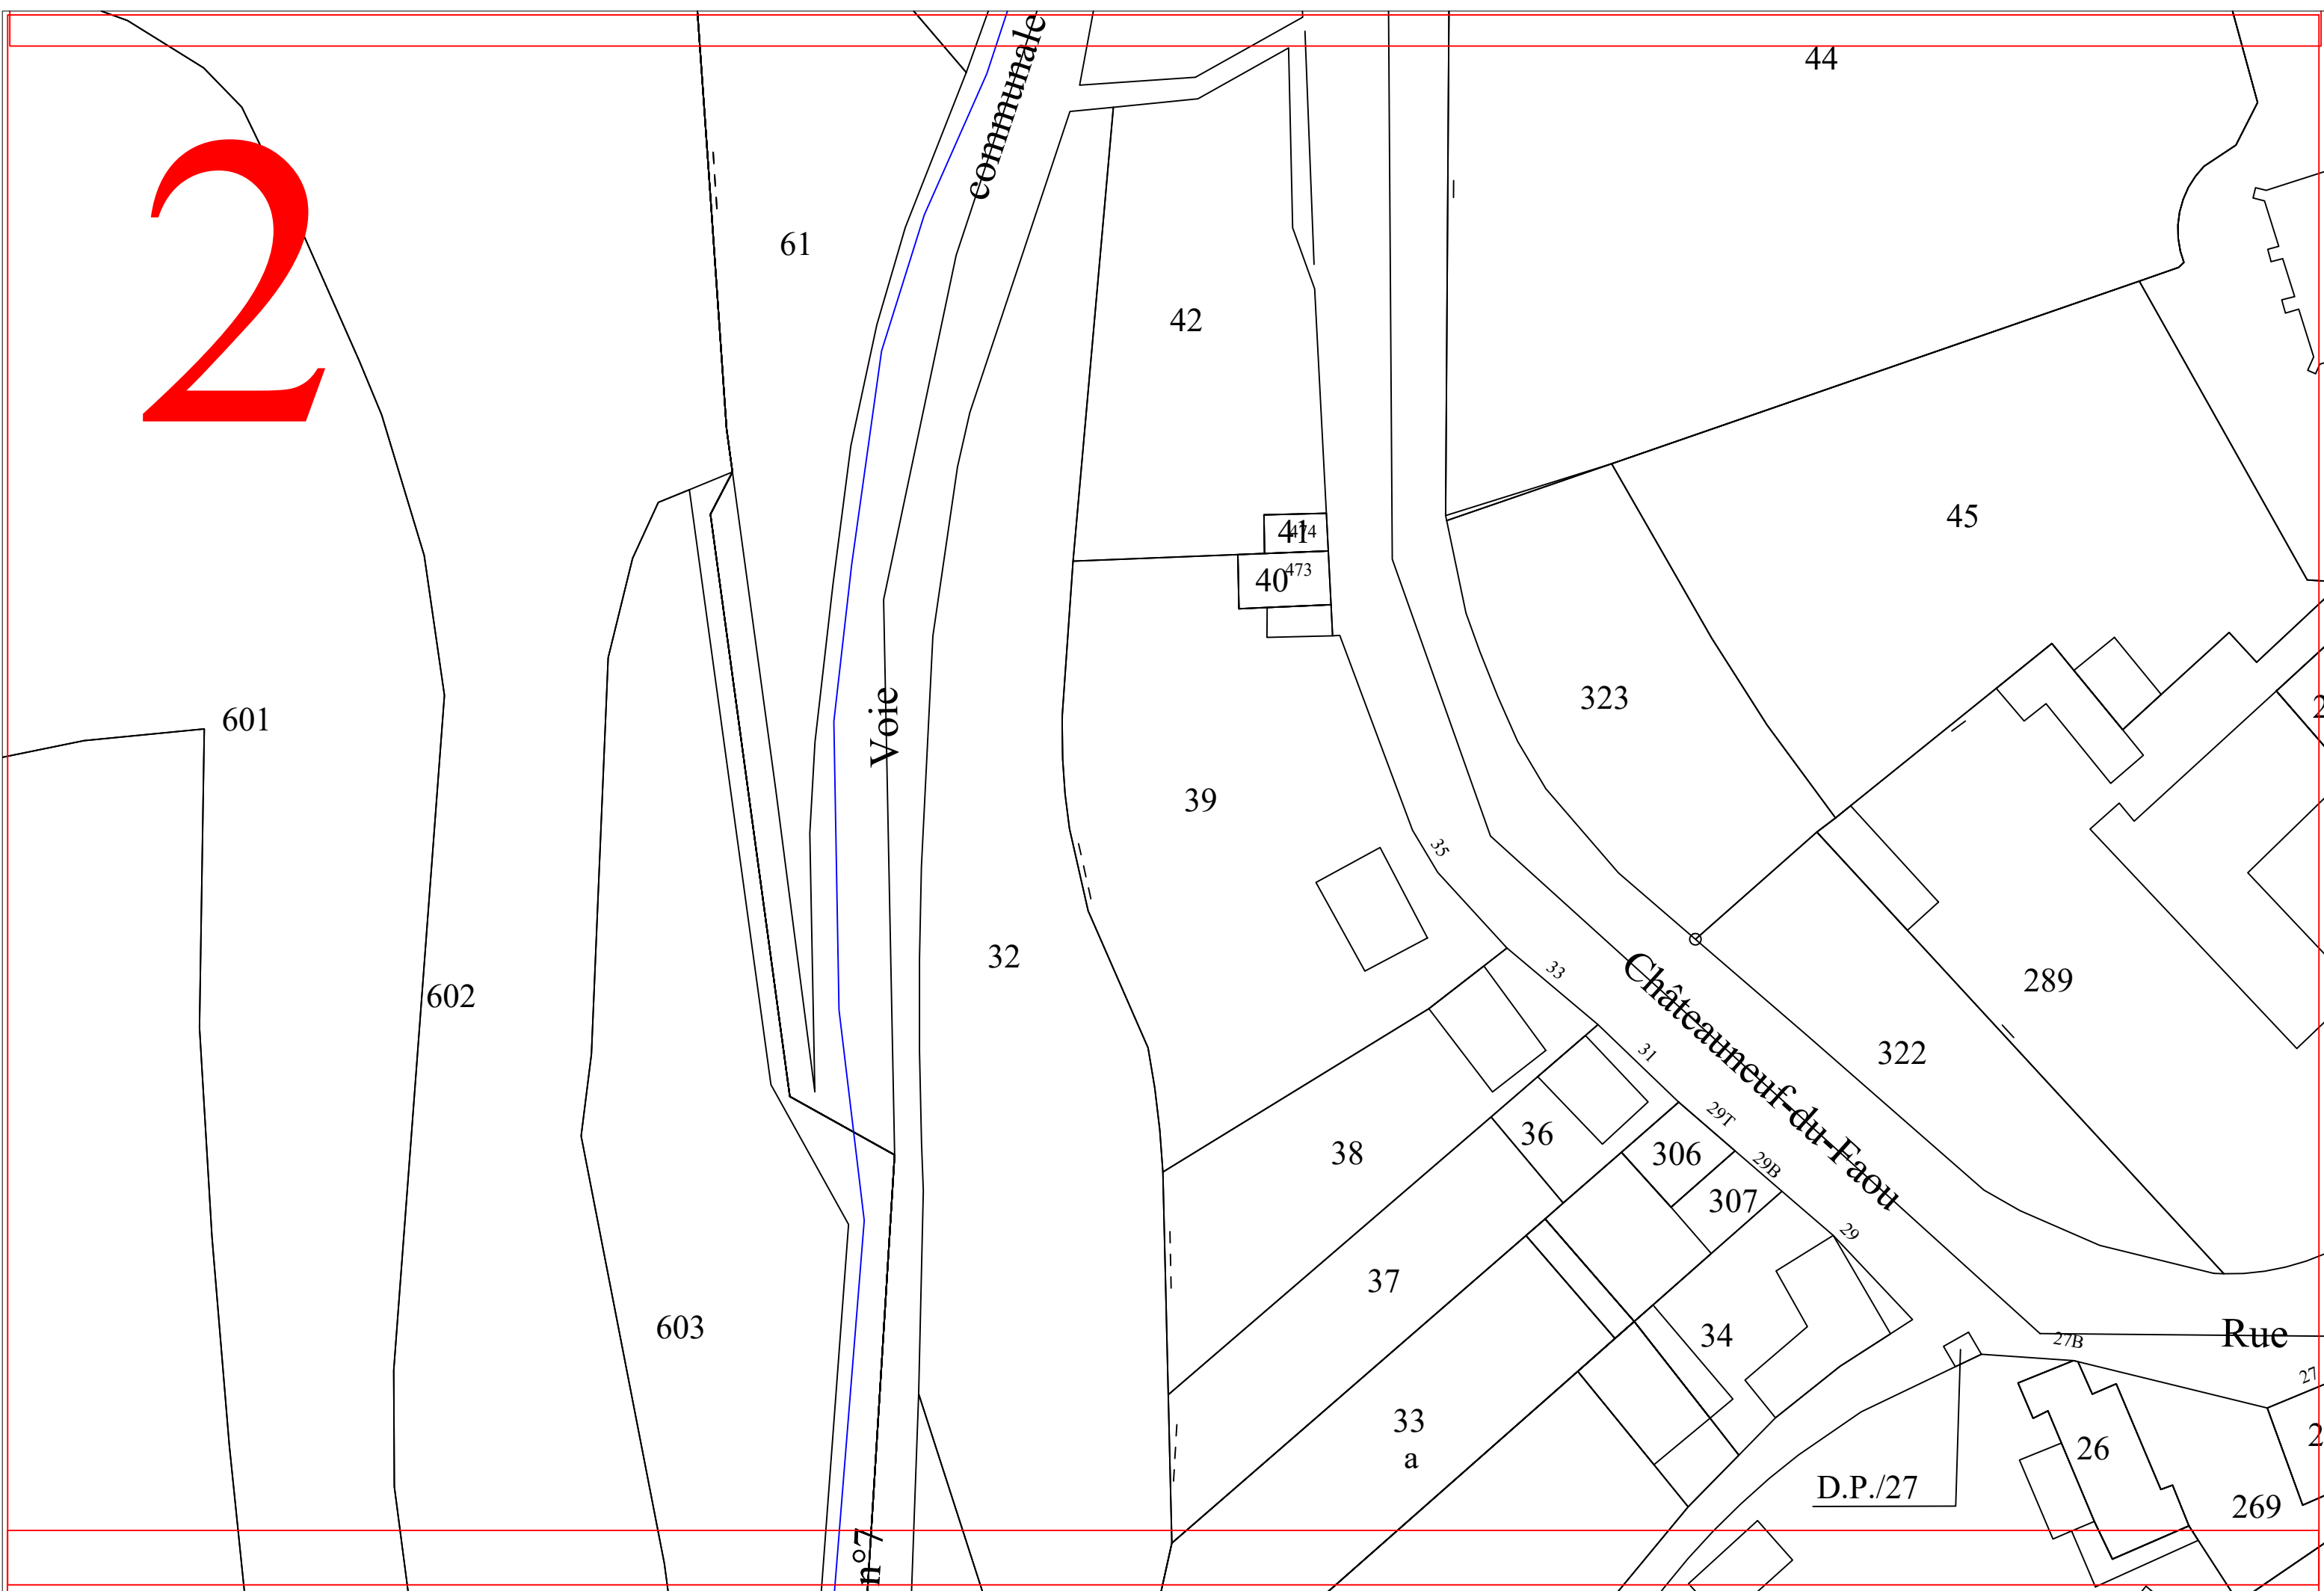

3

Voie communale

n°7

29
a

1P
267

268

480
28

31

30

18

19

604

17

605

606

235

4

607

16

Pont

643

642

PEHD 63

REFID 90

608

Citerneau
existant

609

~~Citerneau
existant~~

610

A sortir

611

612

613

614

~~Citerneau
existant~~

Citerneau
existant

5

625

626

641

965

n°7

A sortir

966

640

624

627

1303

628

A déplacer

629

1298

623

638

639

6

1299

637


636

648

635

Citerneau
existant

7

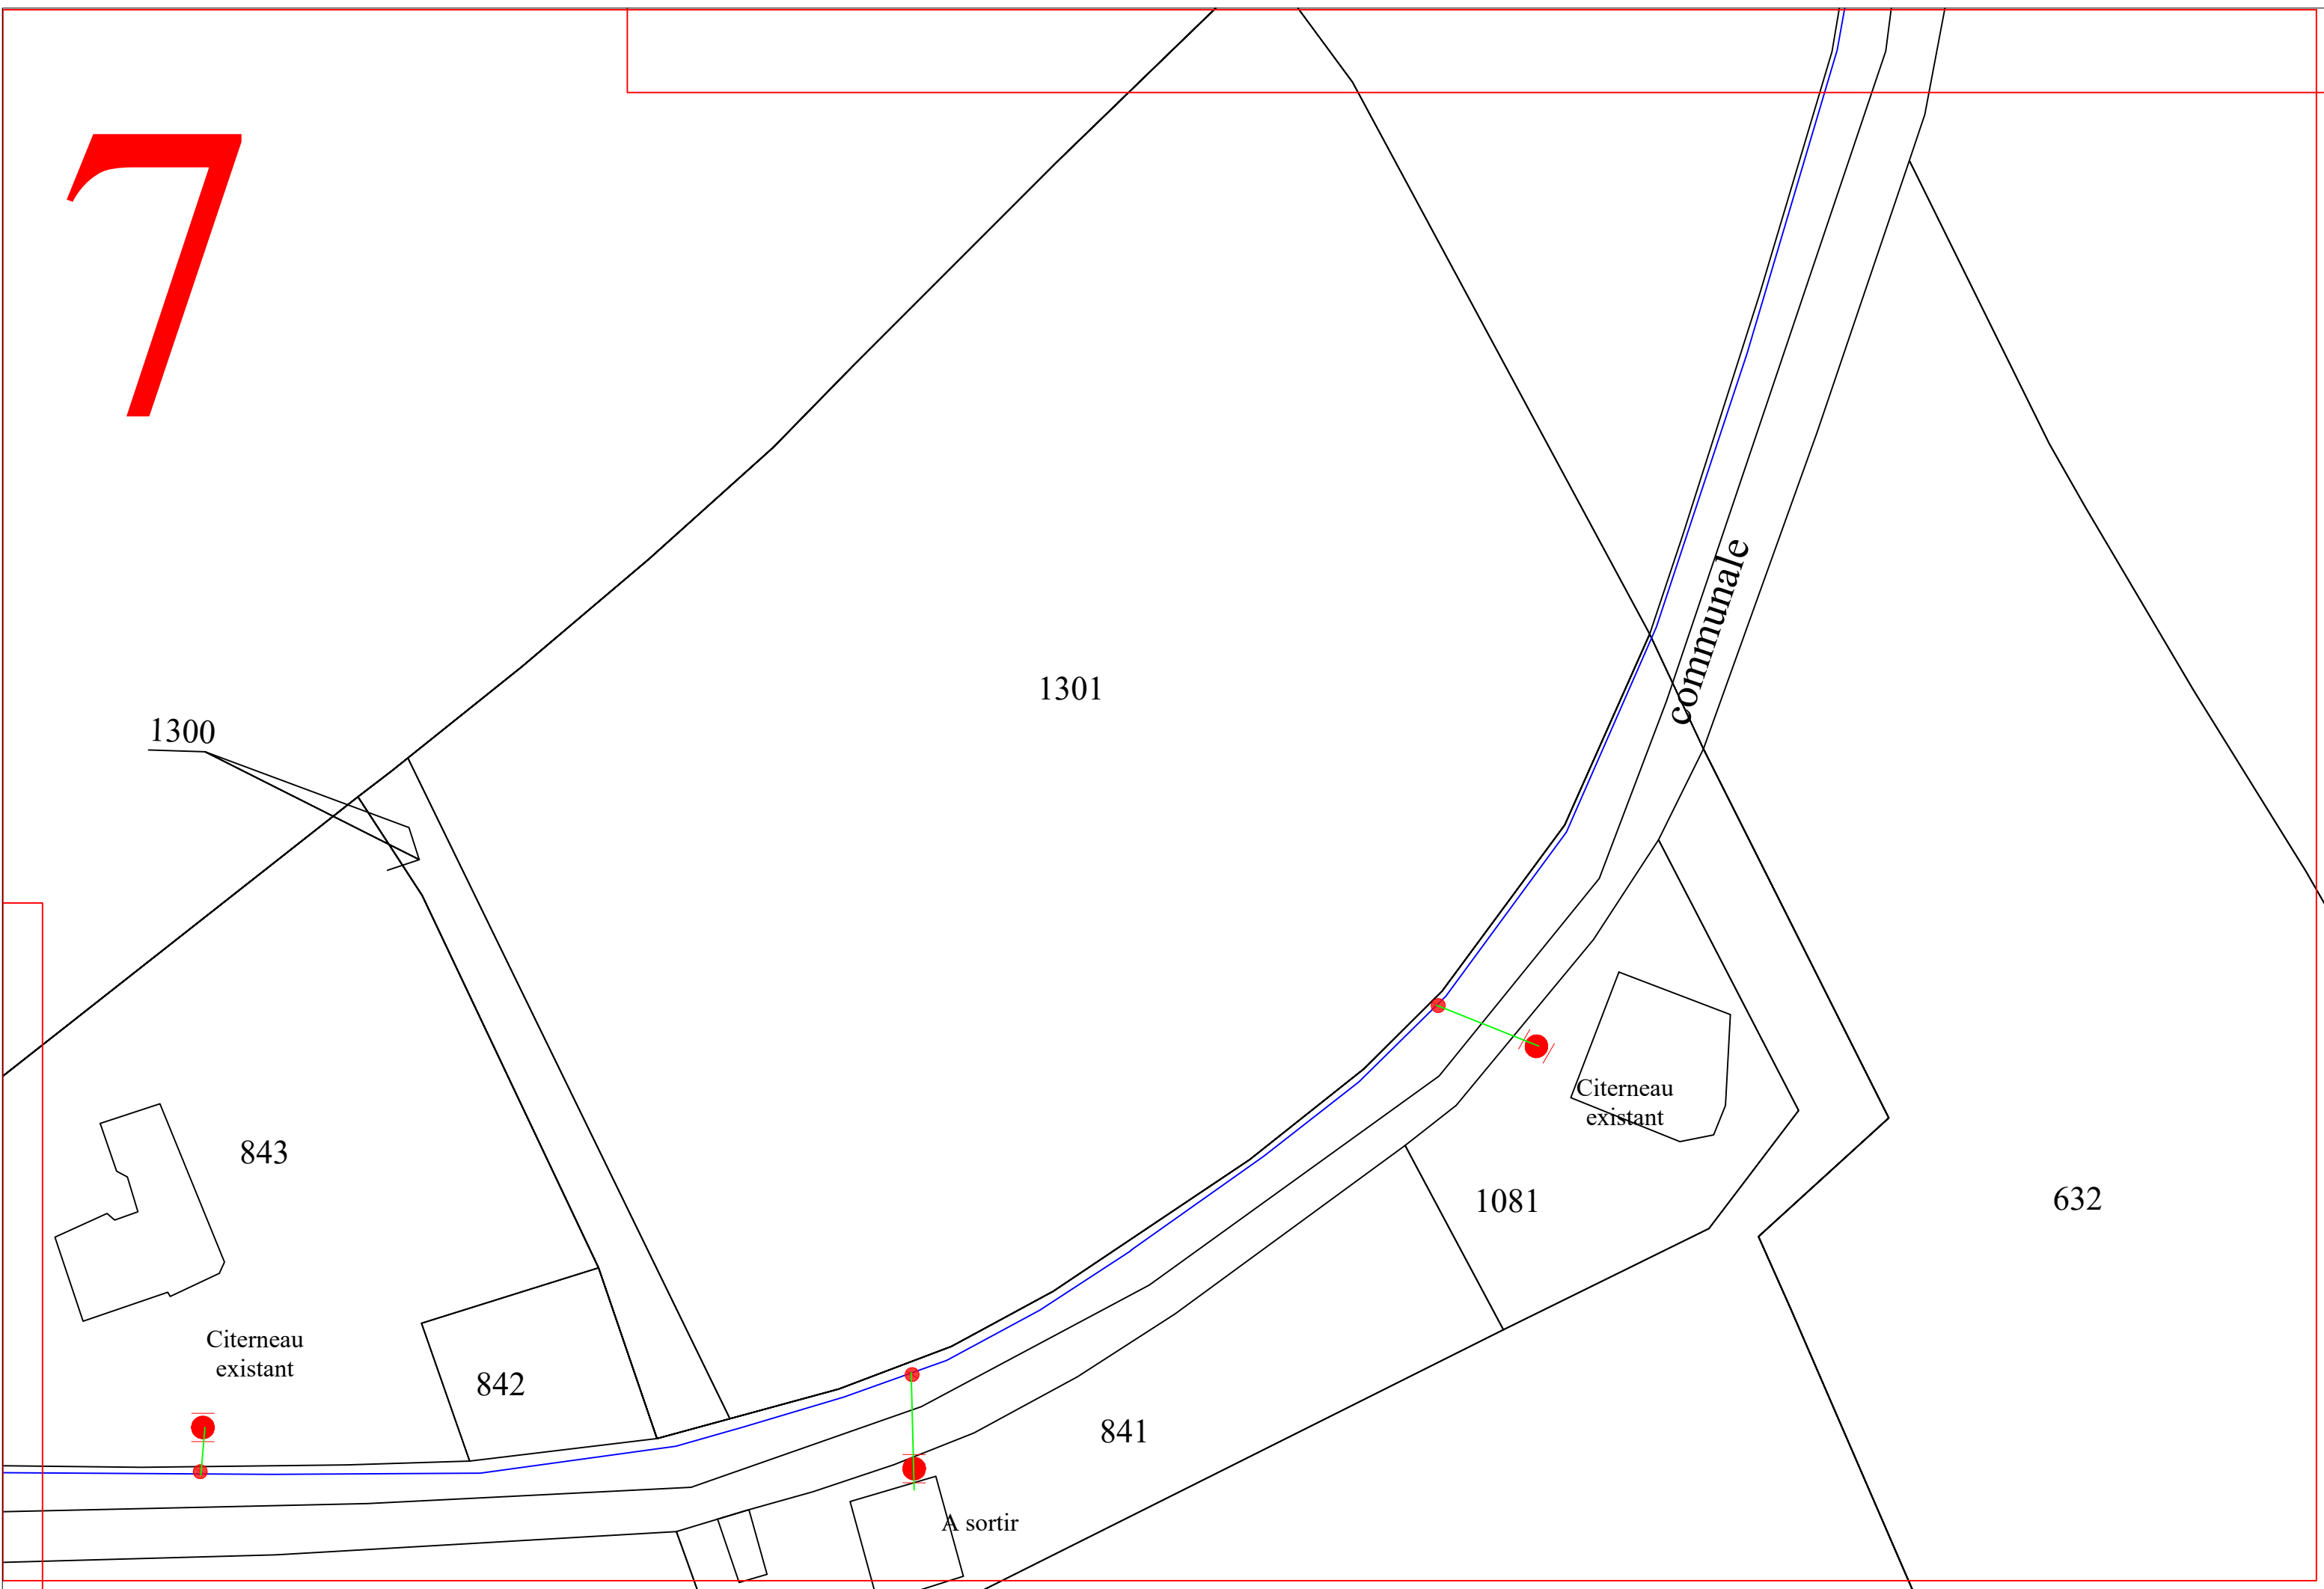

8

PEHD 40

PEHD 90

Citerneau
existant

9

1286

1284

1285

1275

1273

1276

Citerneau
existant

1277

1274

A déplacer - Tuyau venant de
la ferme à récupérer

1282

1287

1278

1281


1279


1288

882


a

10

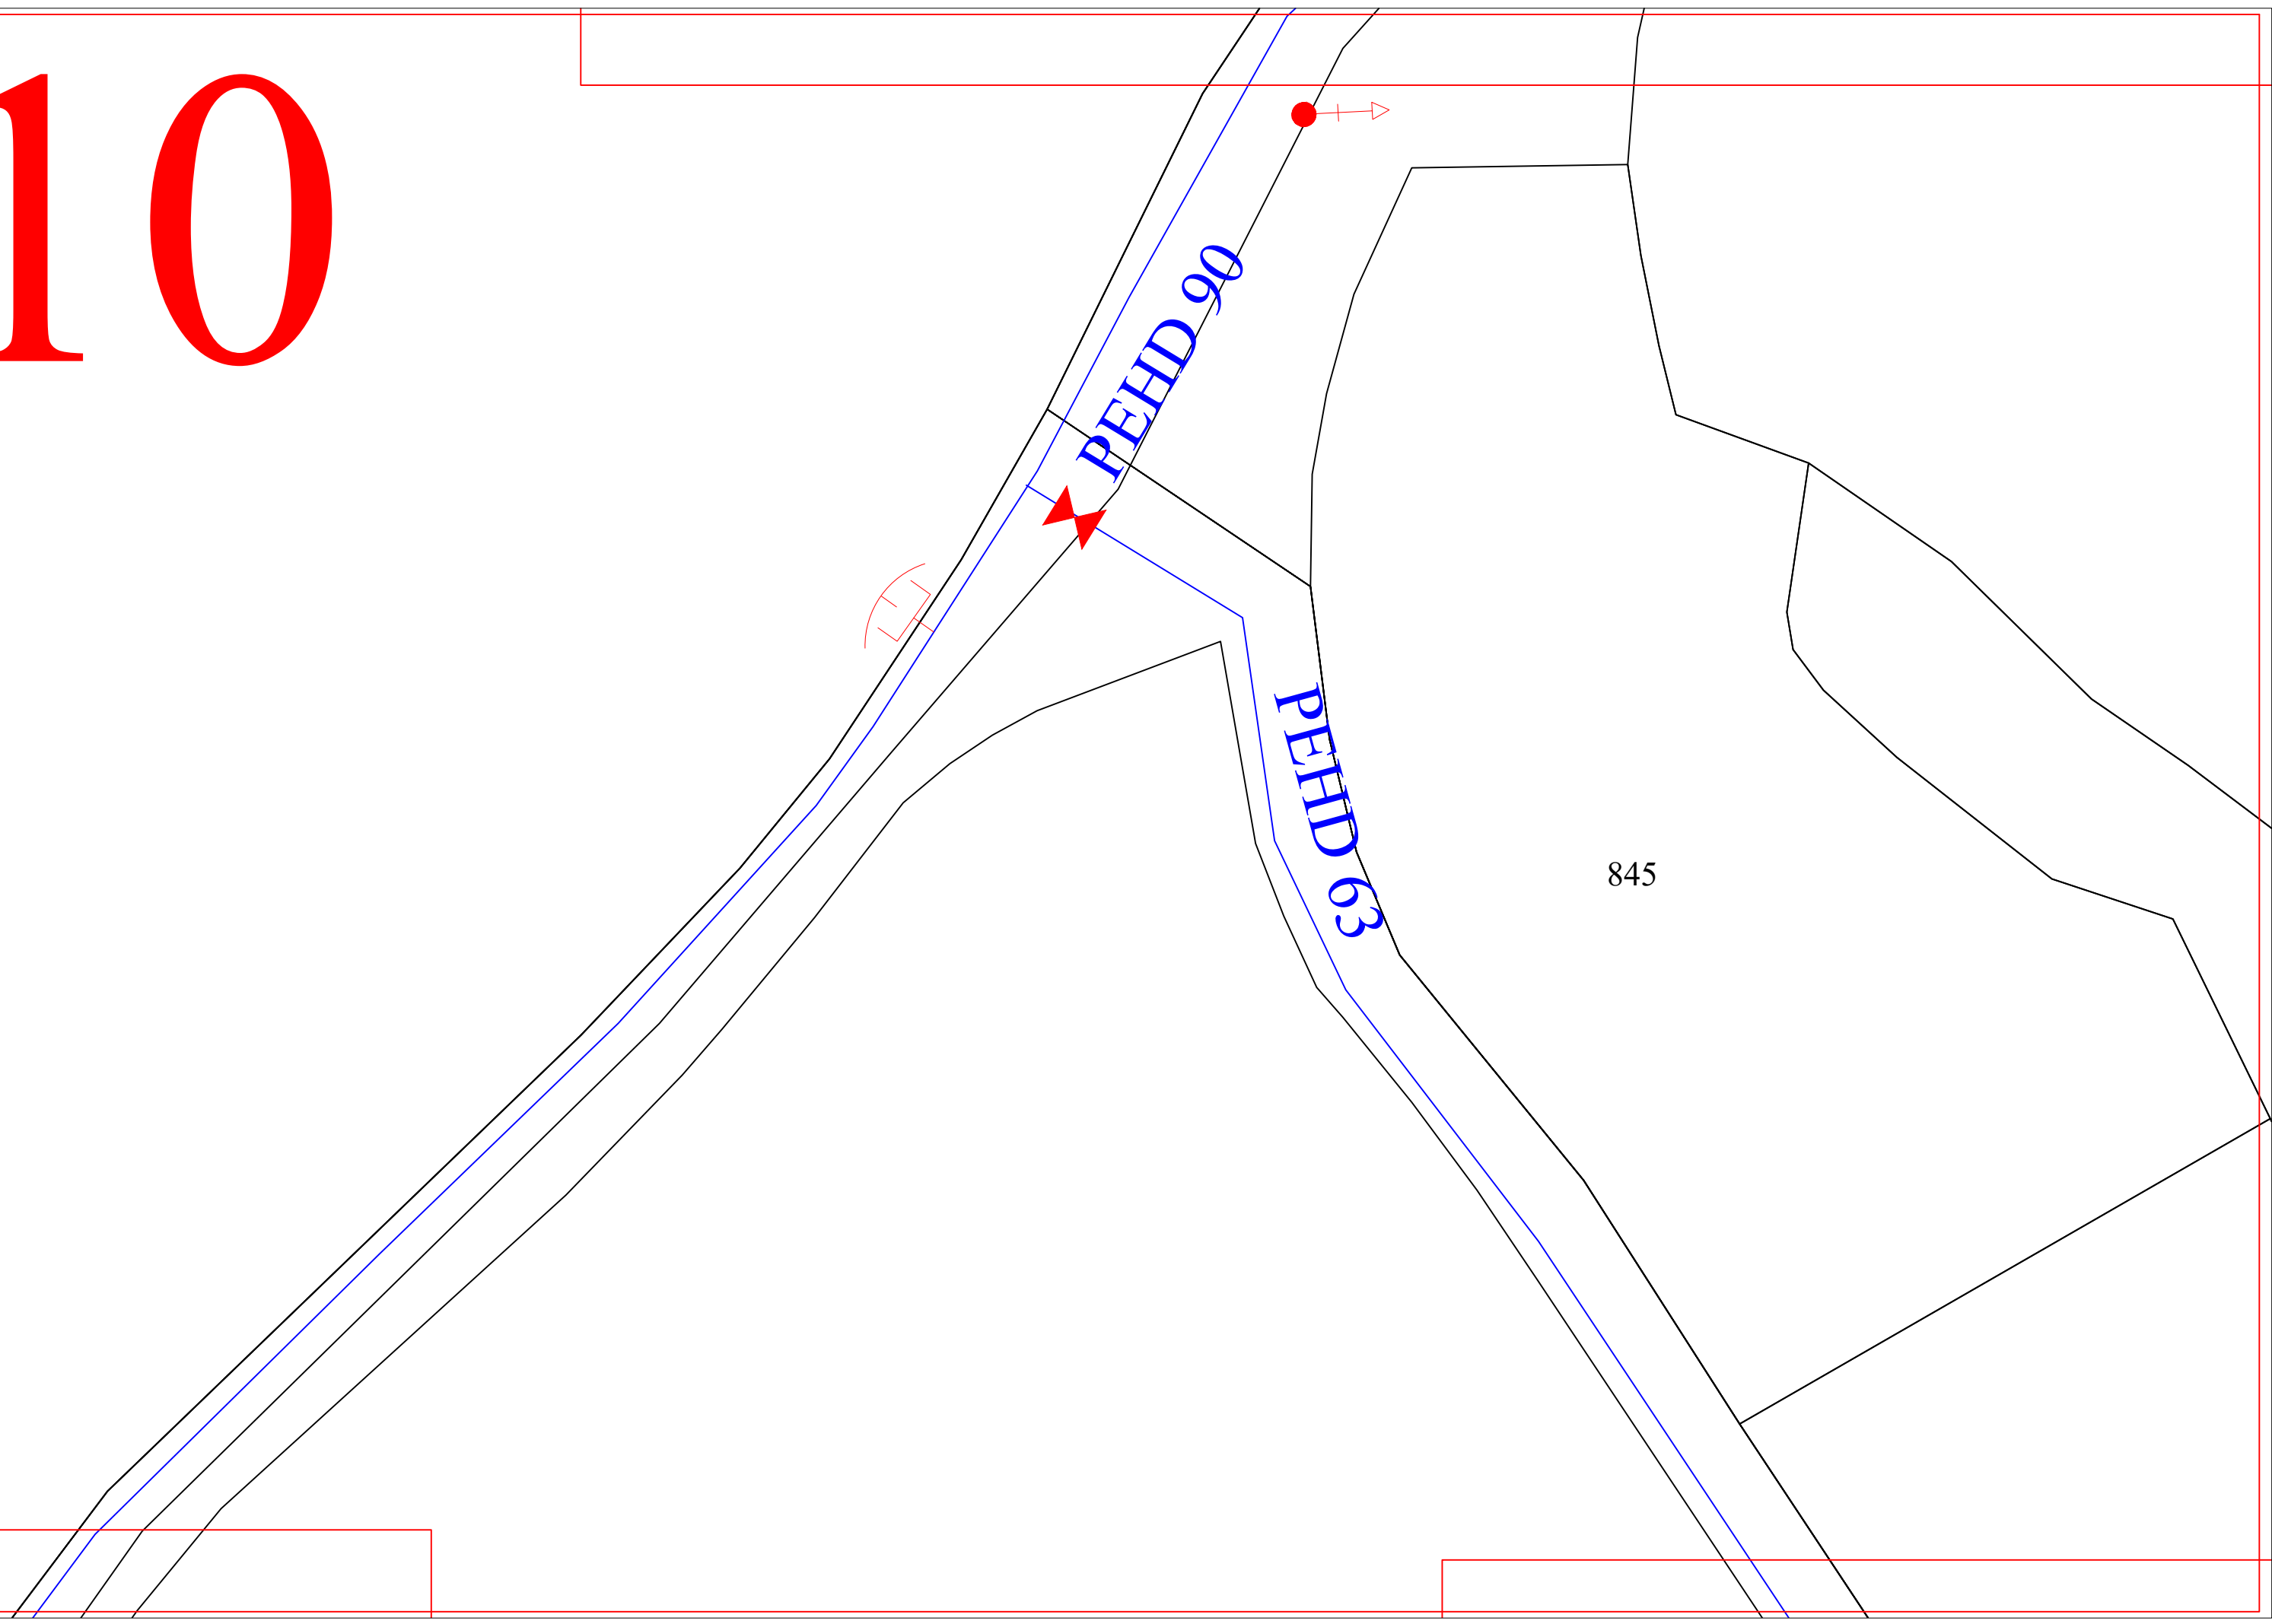


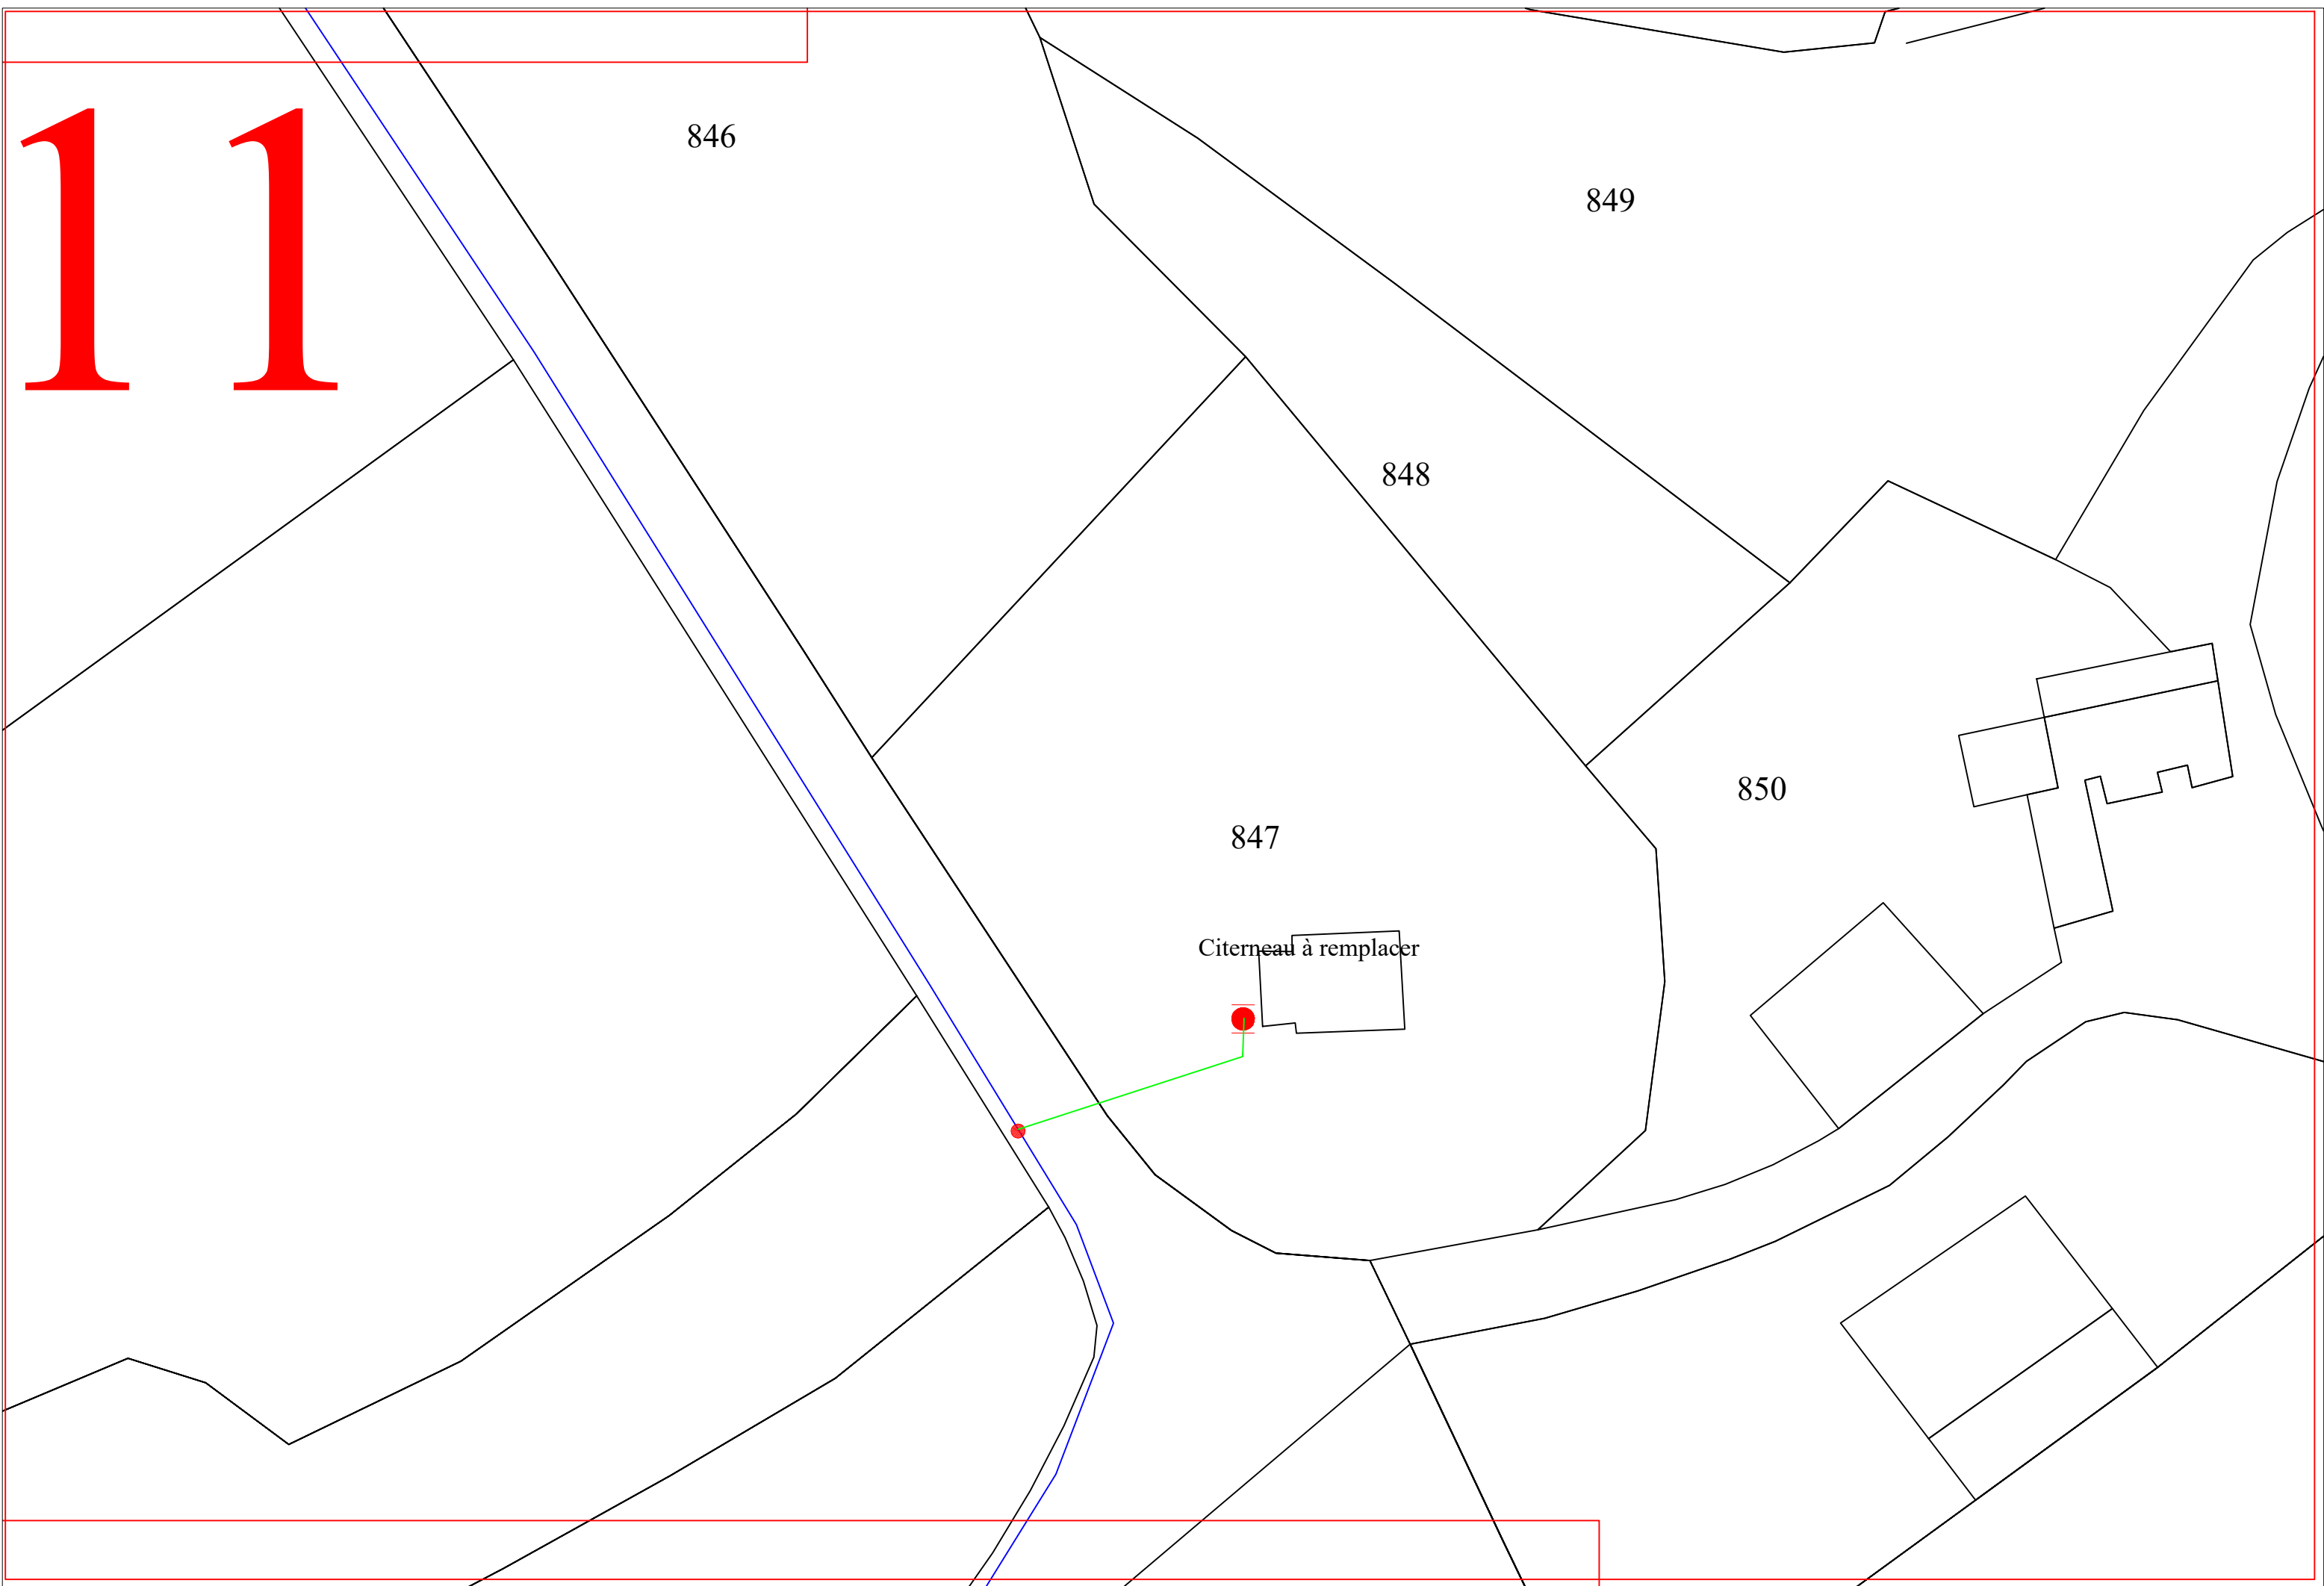


12

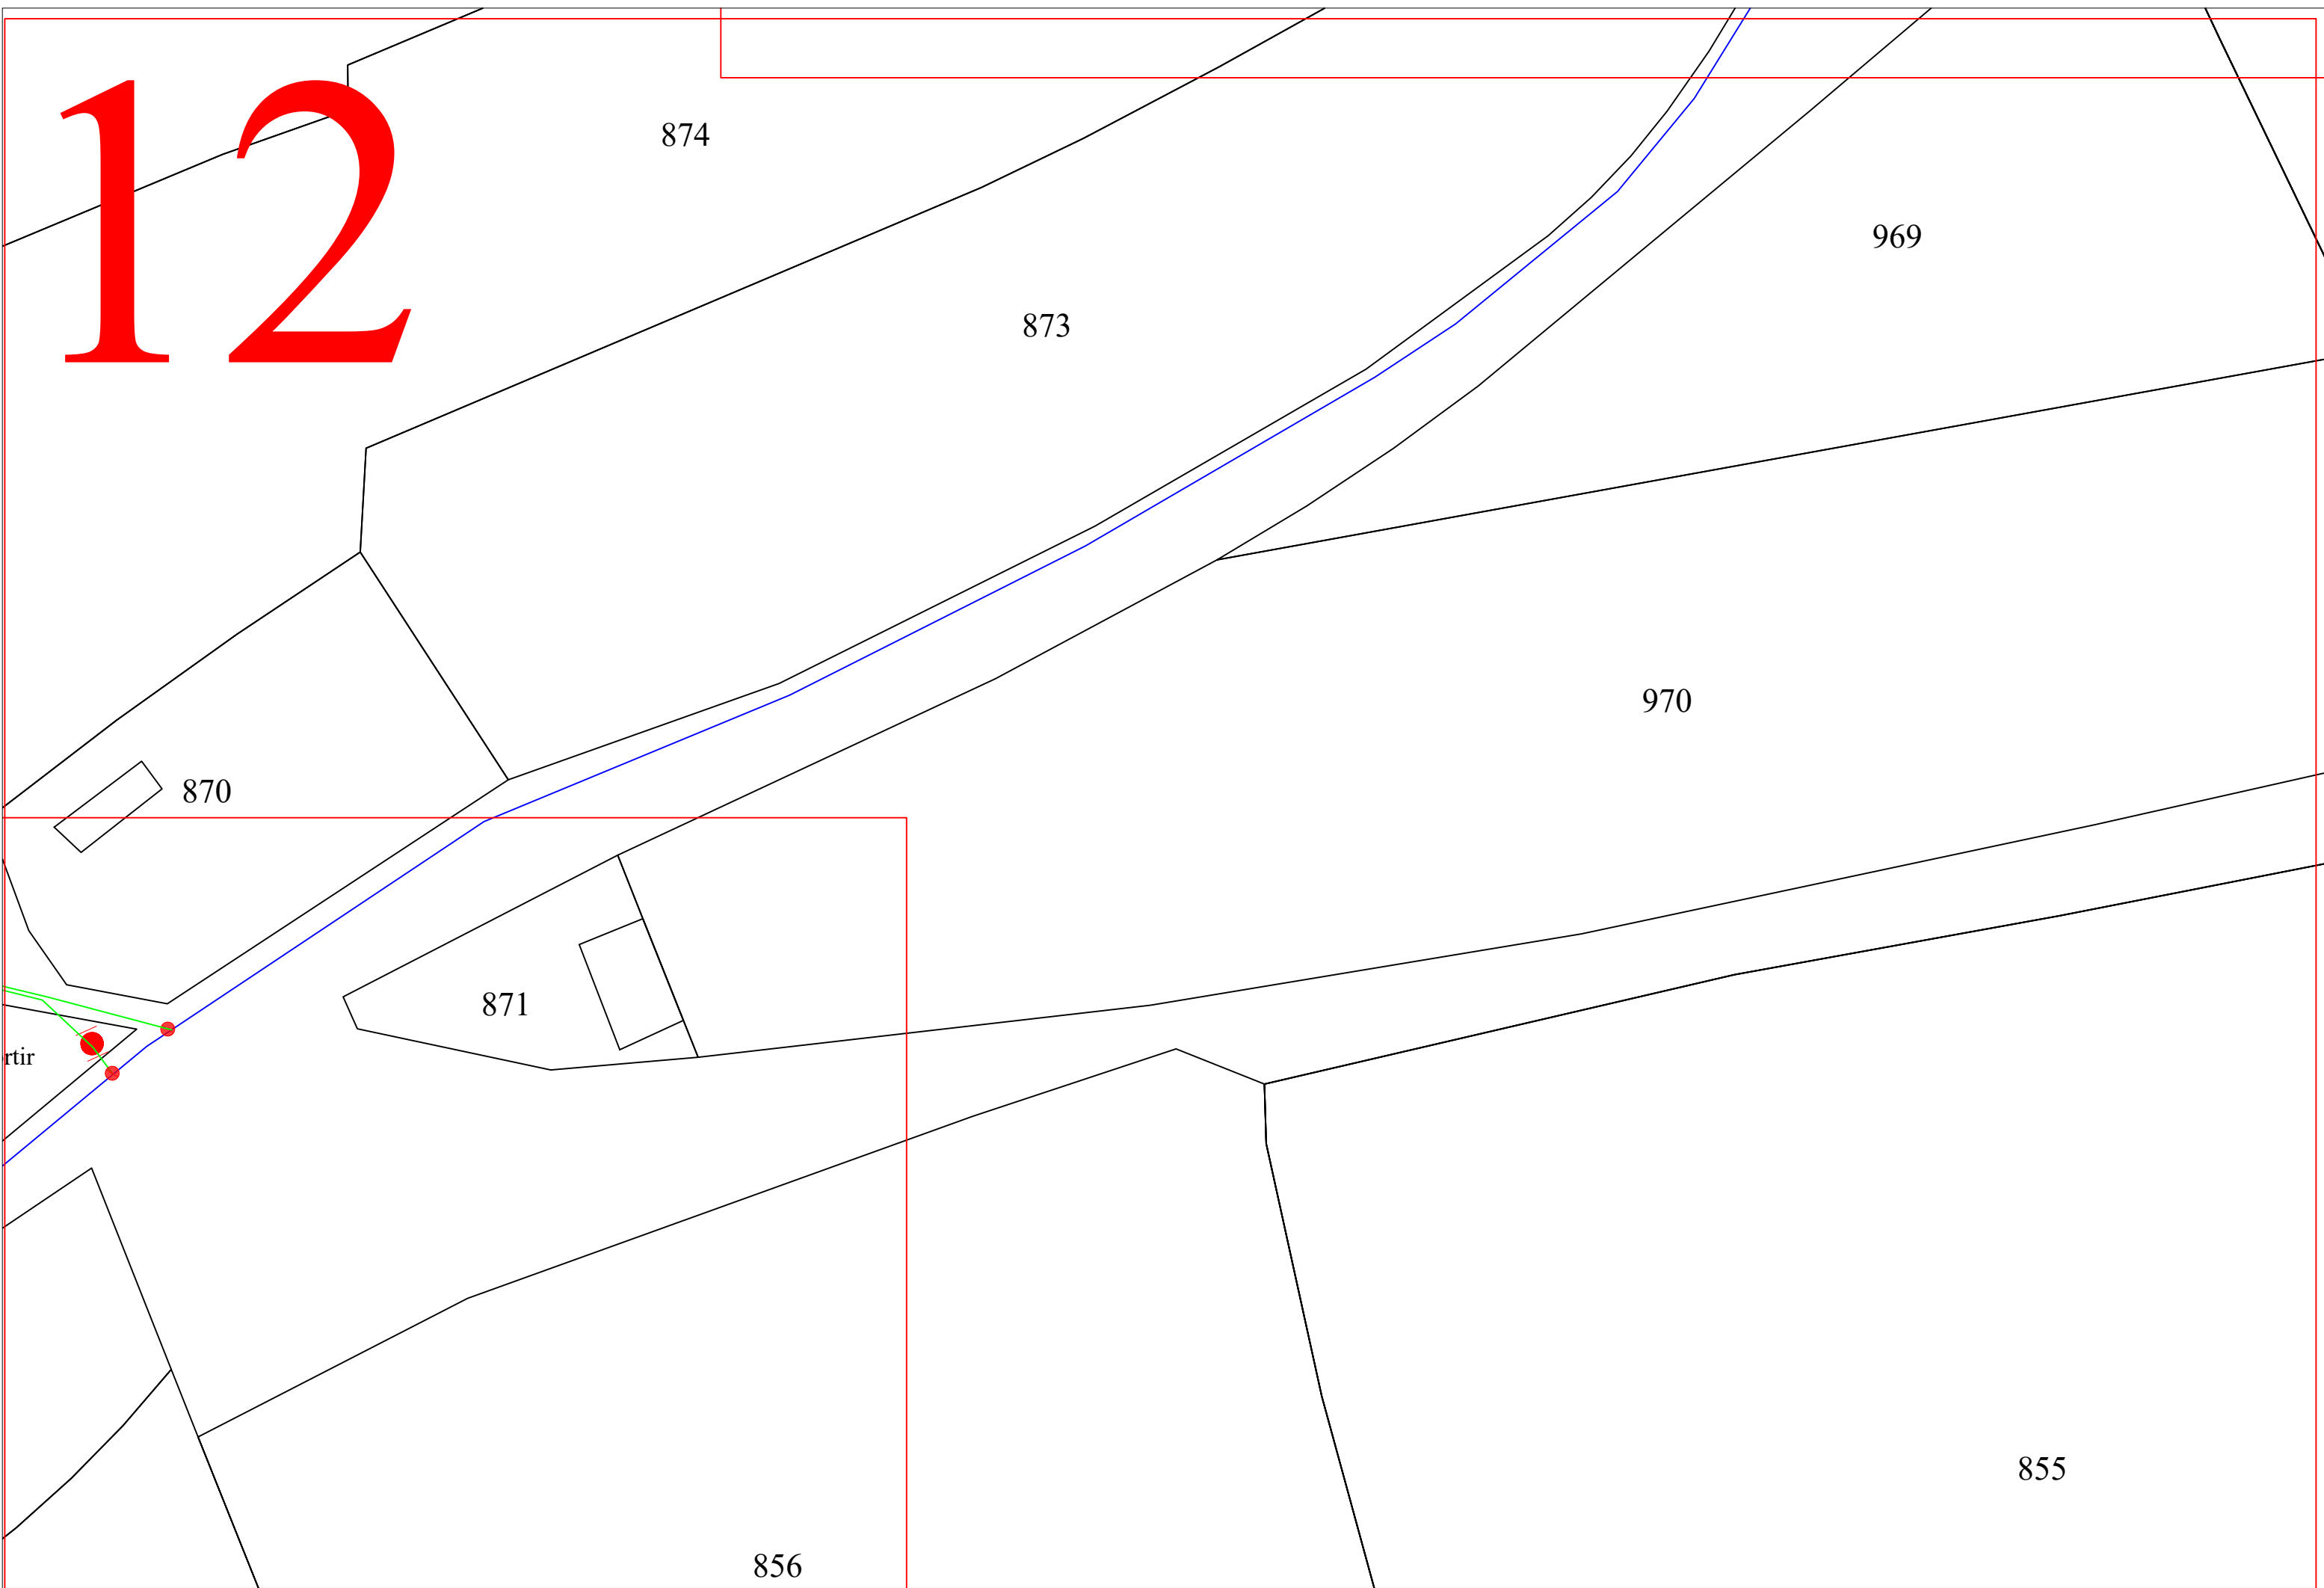

13

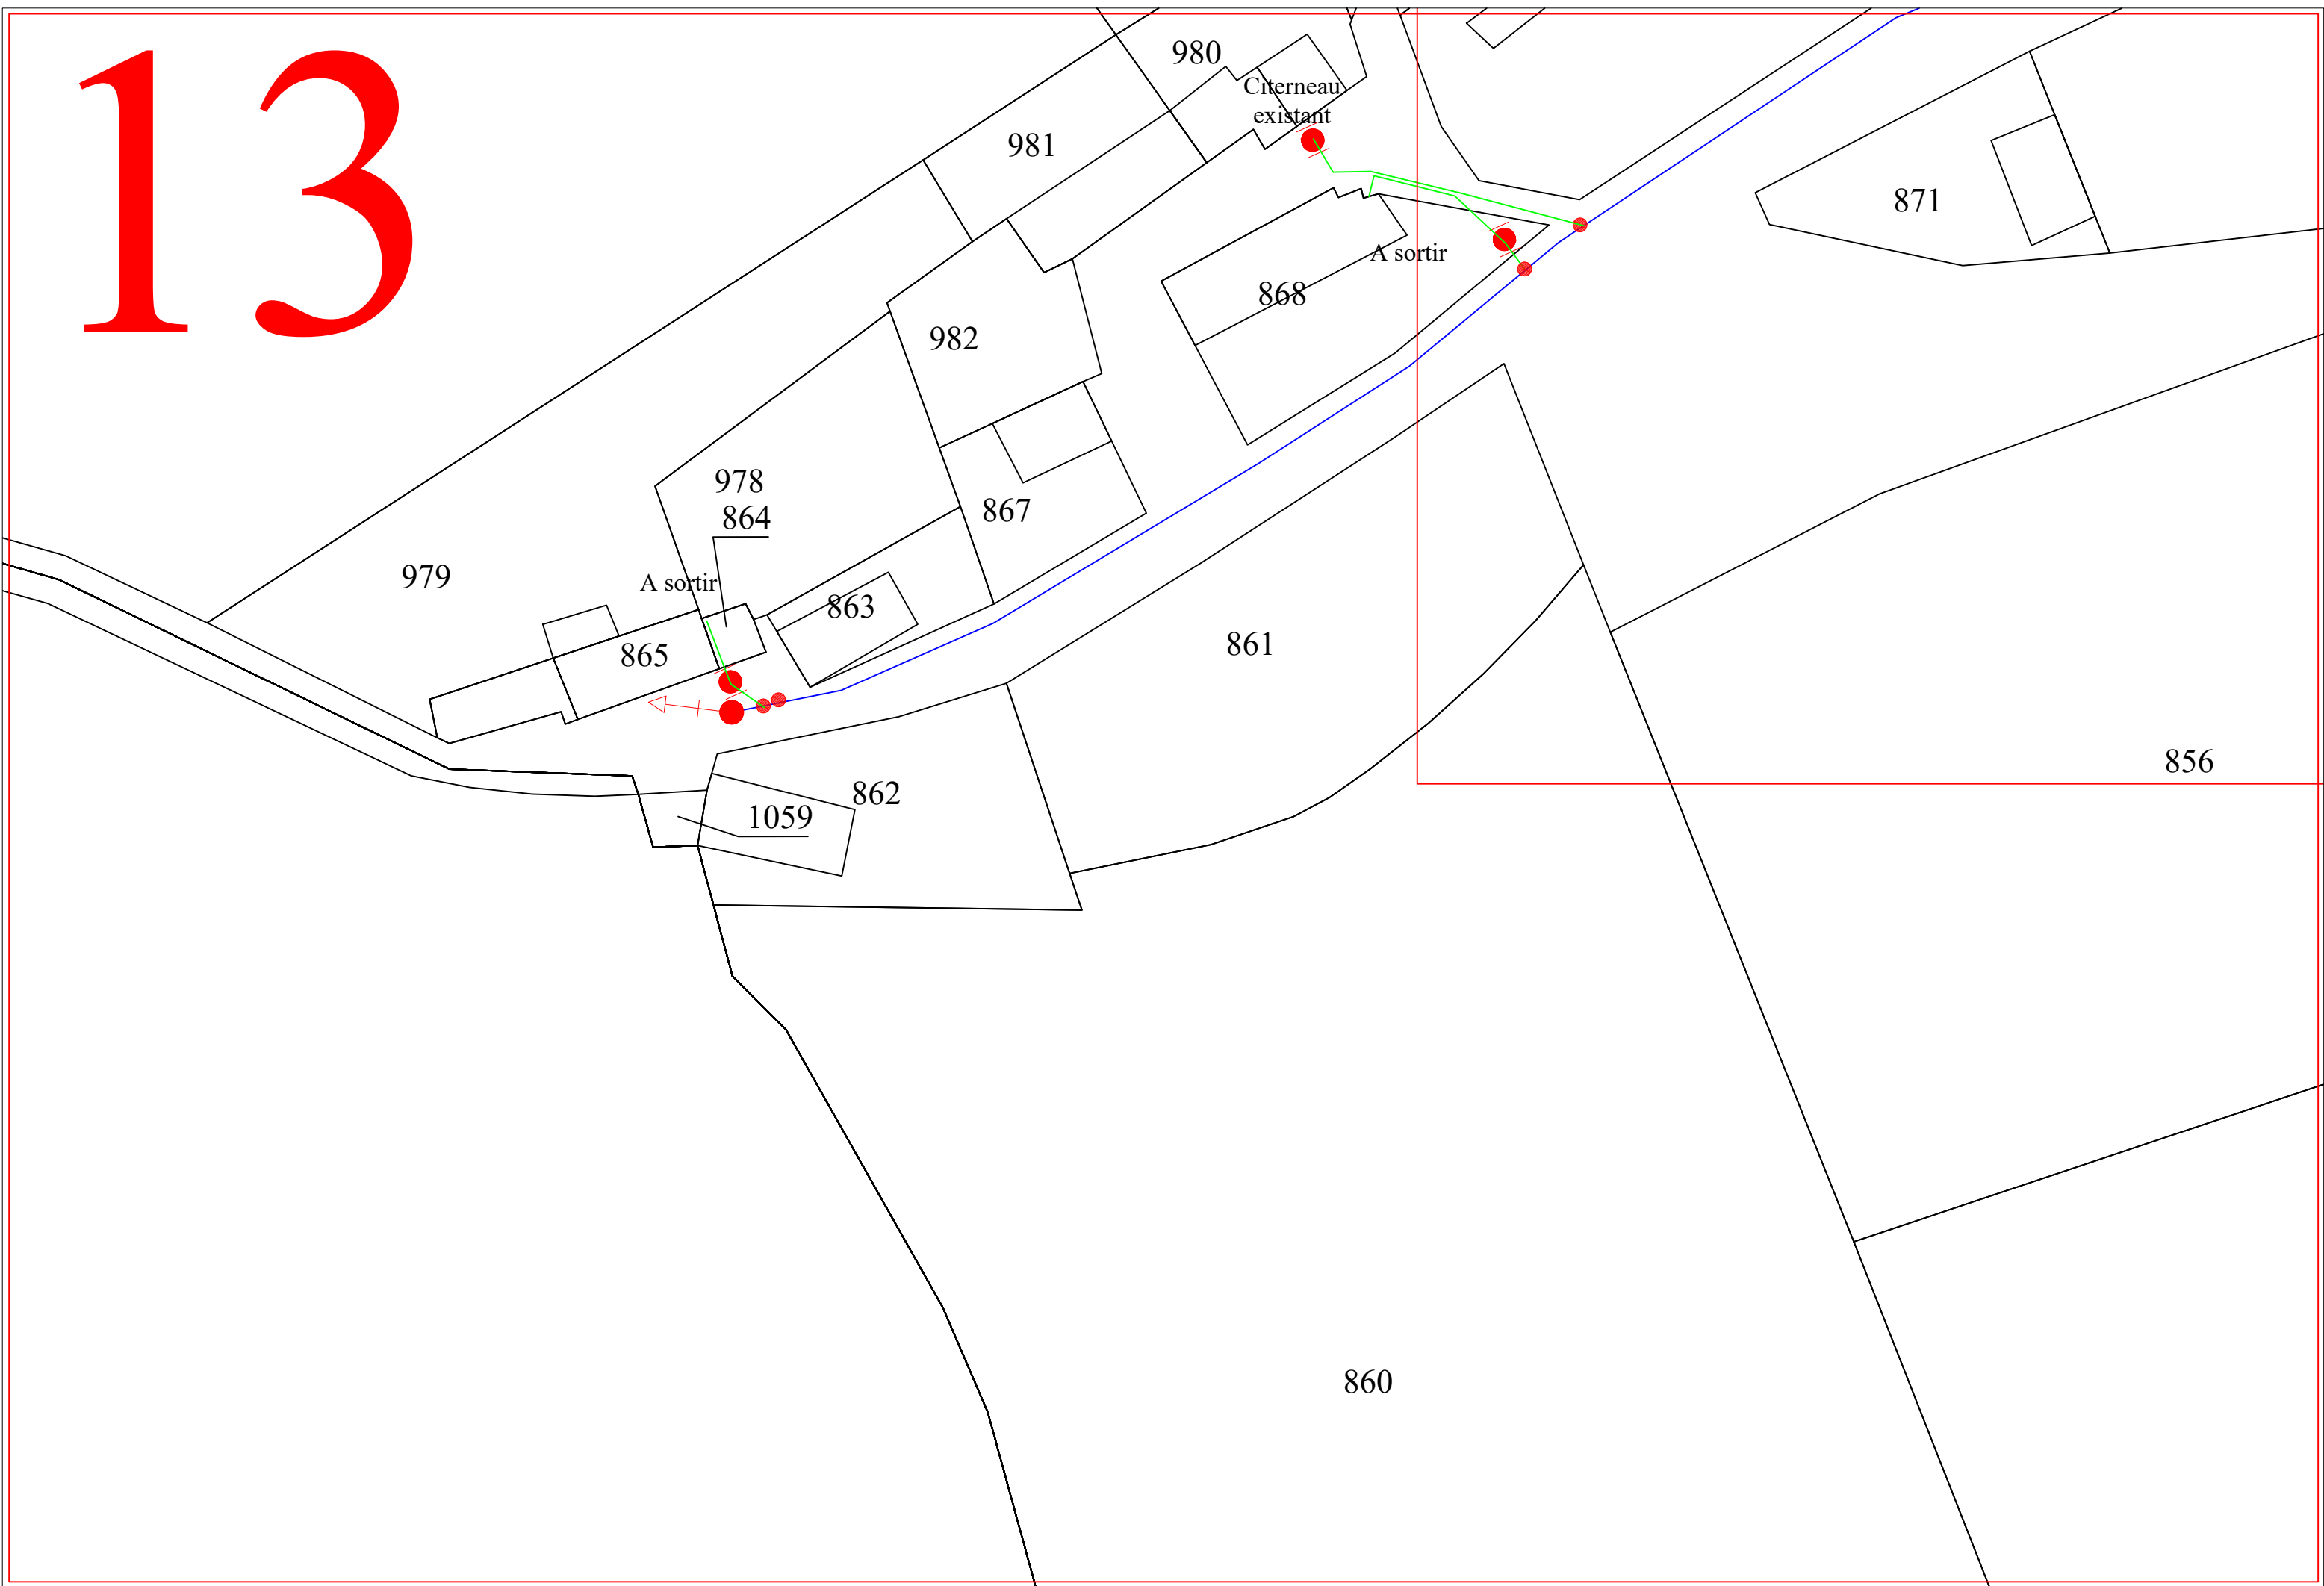


14

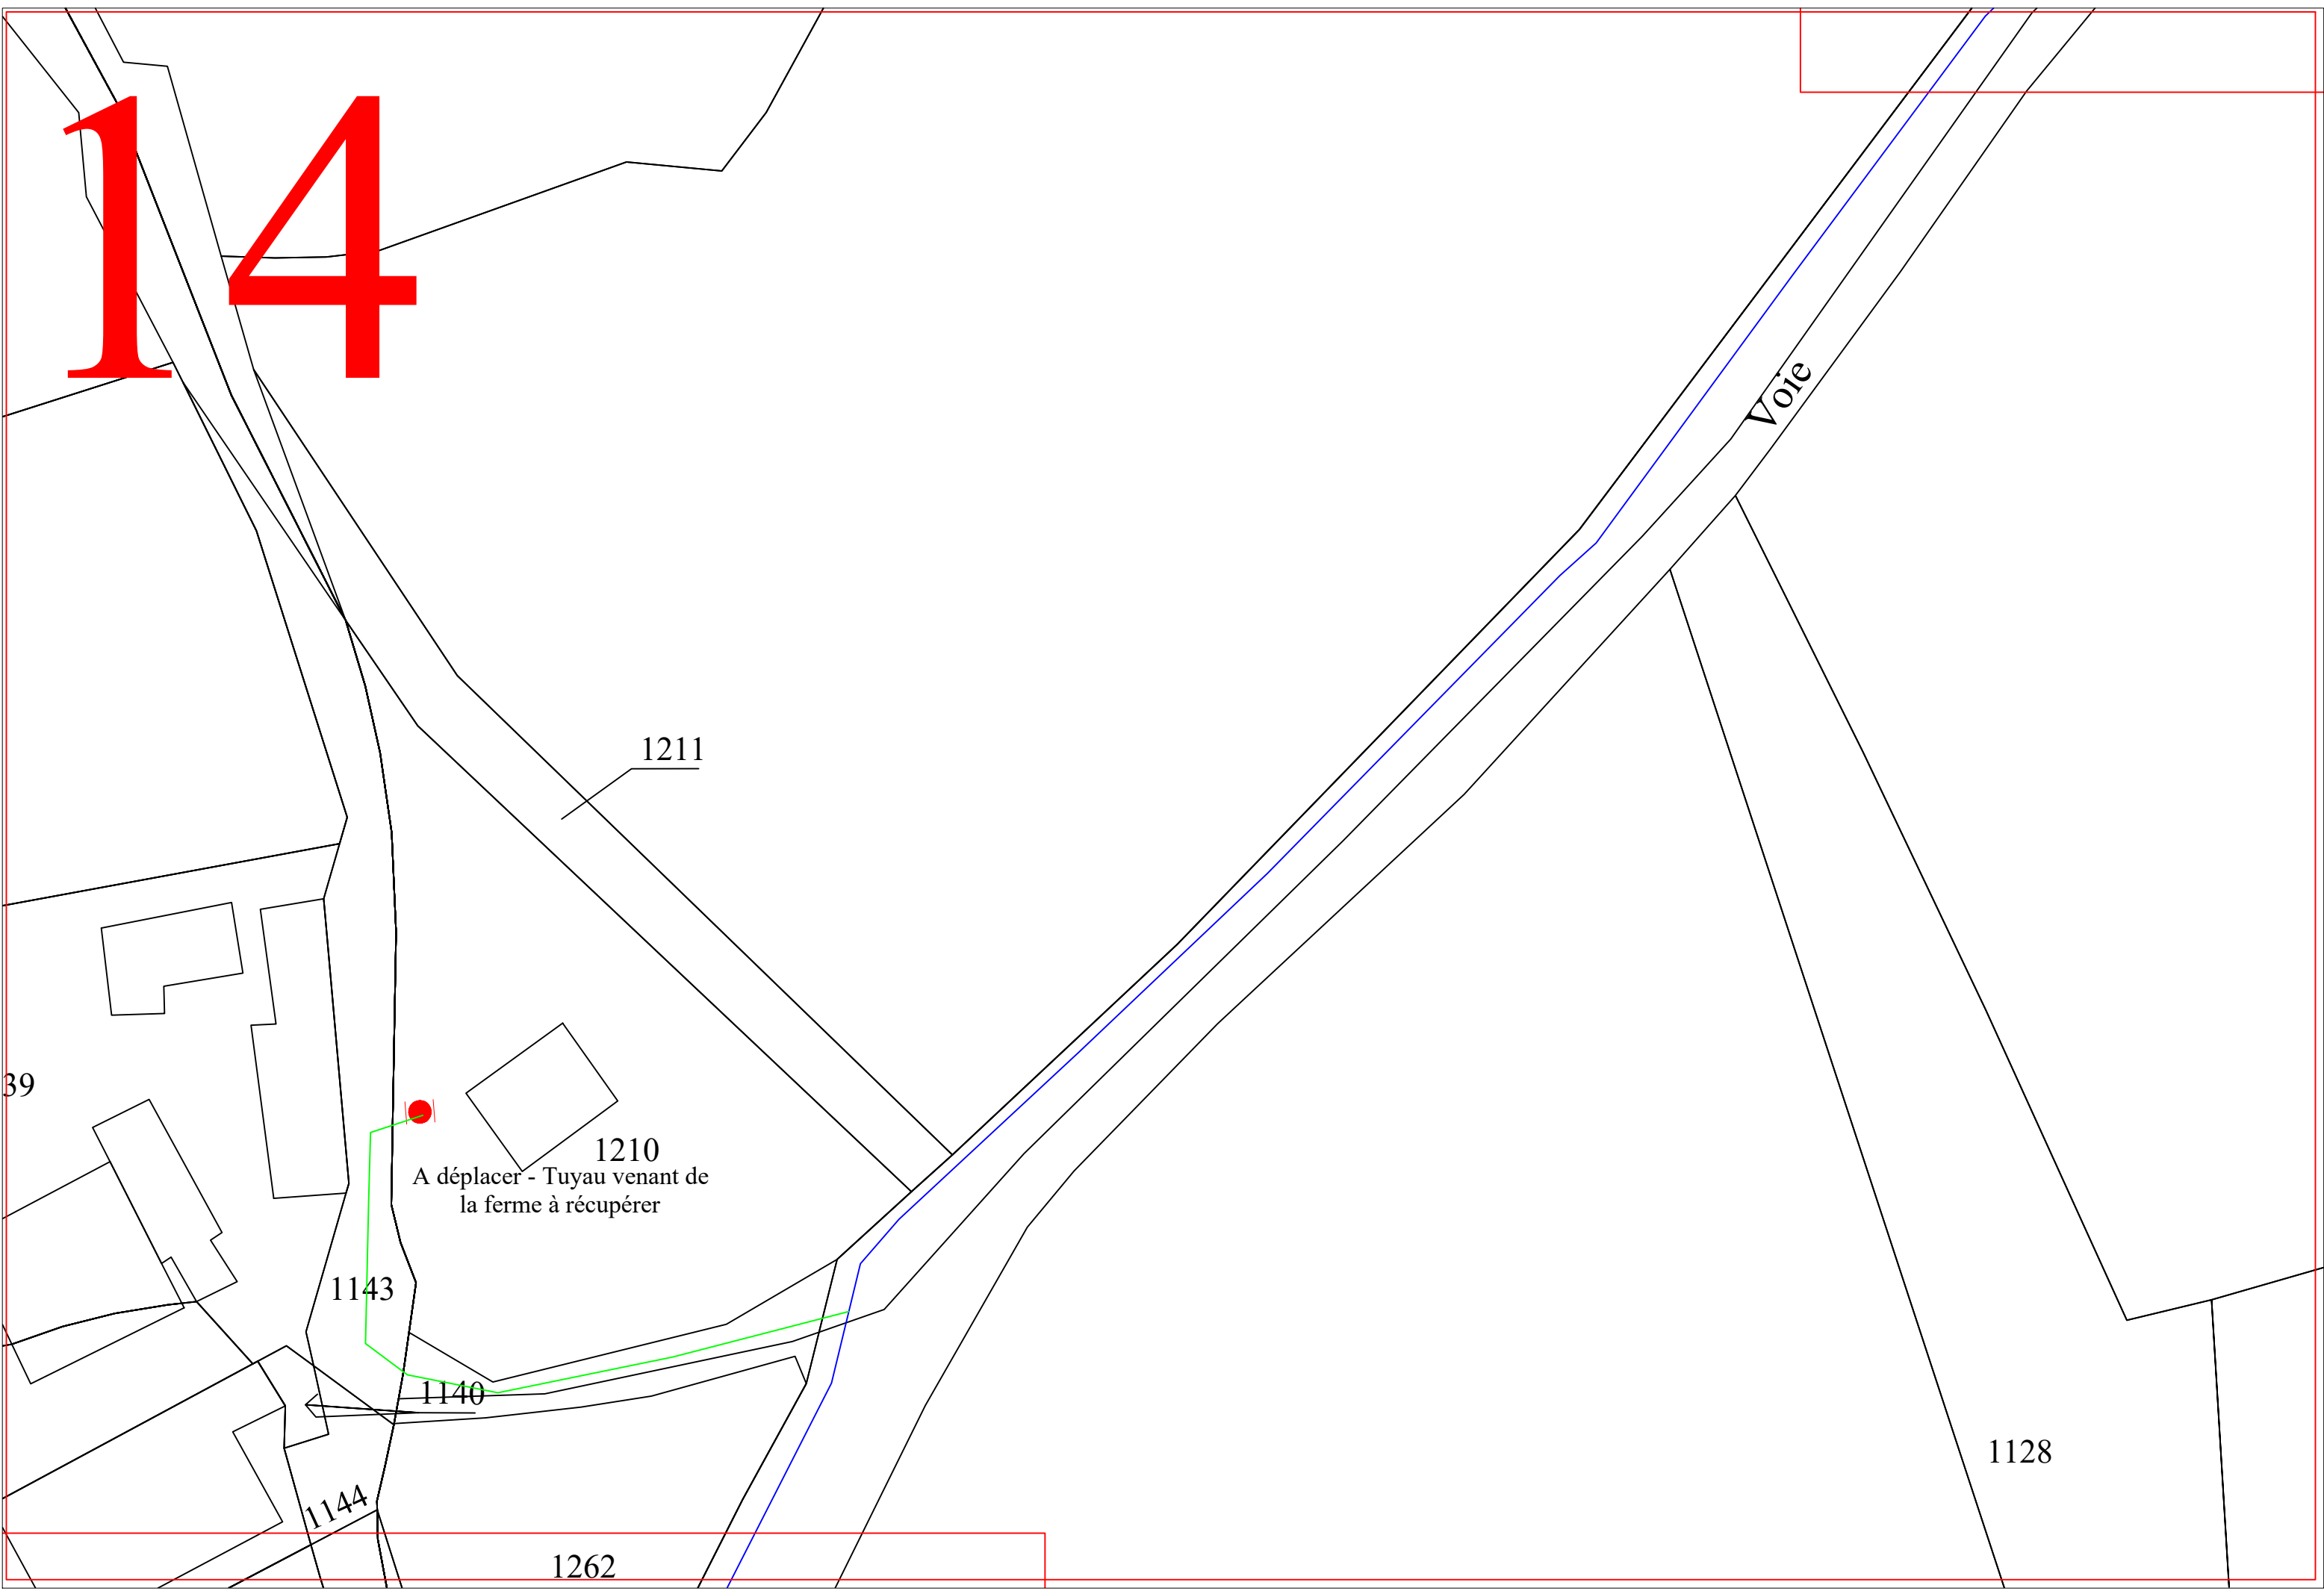

15

PORS C

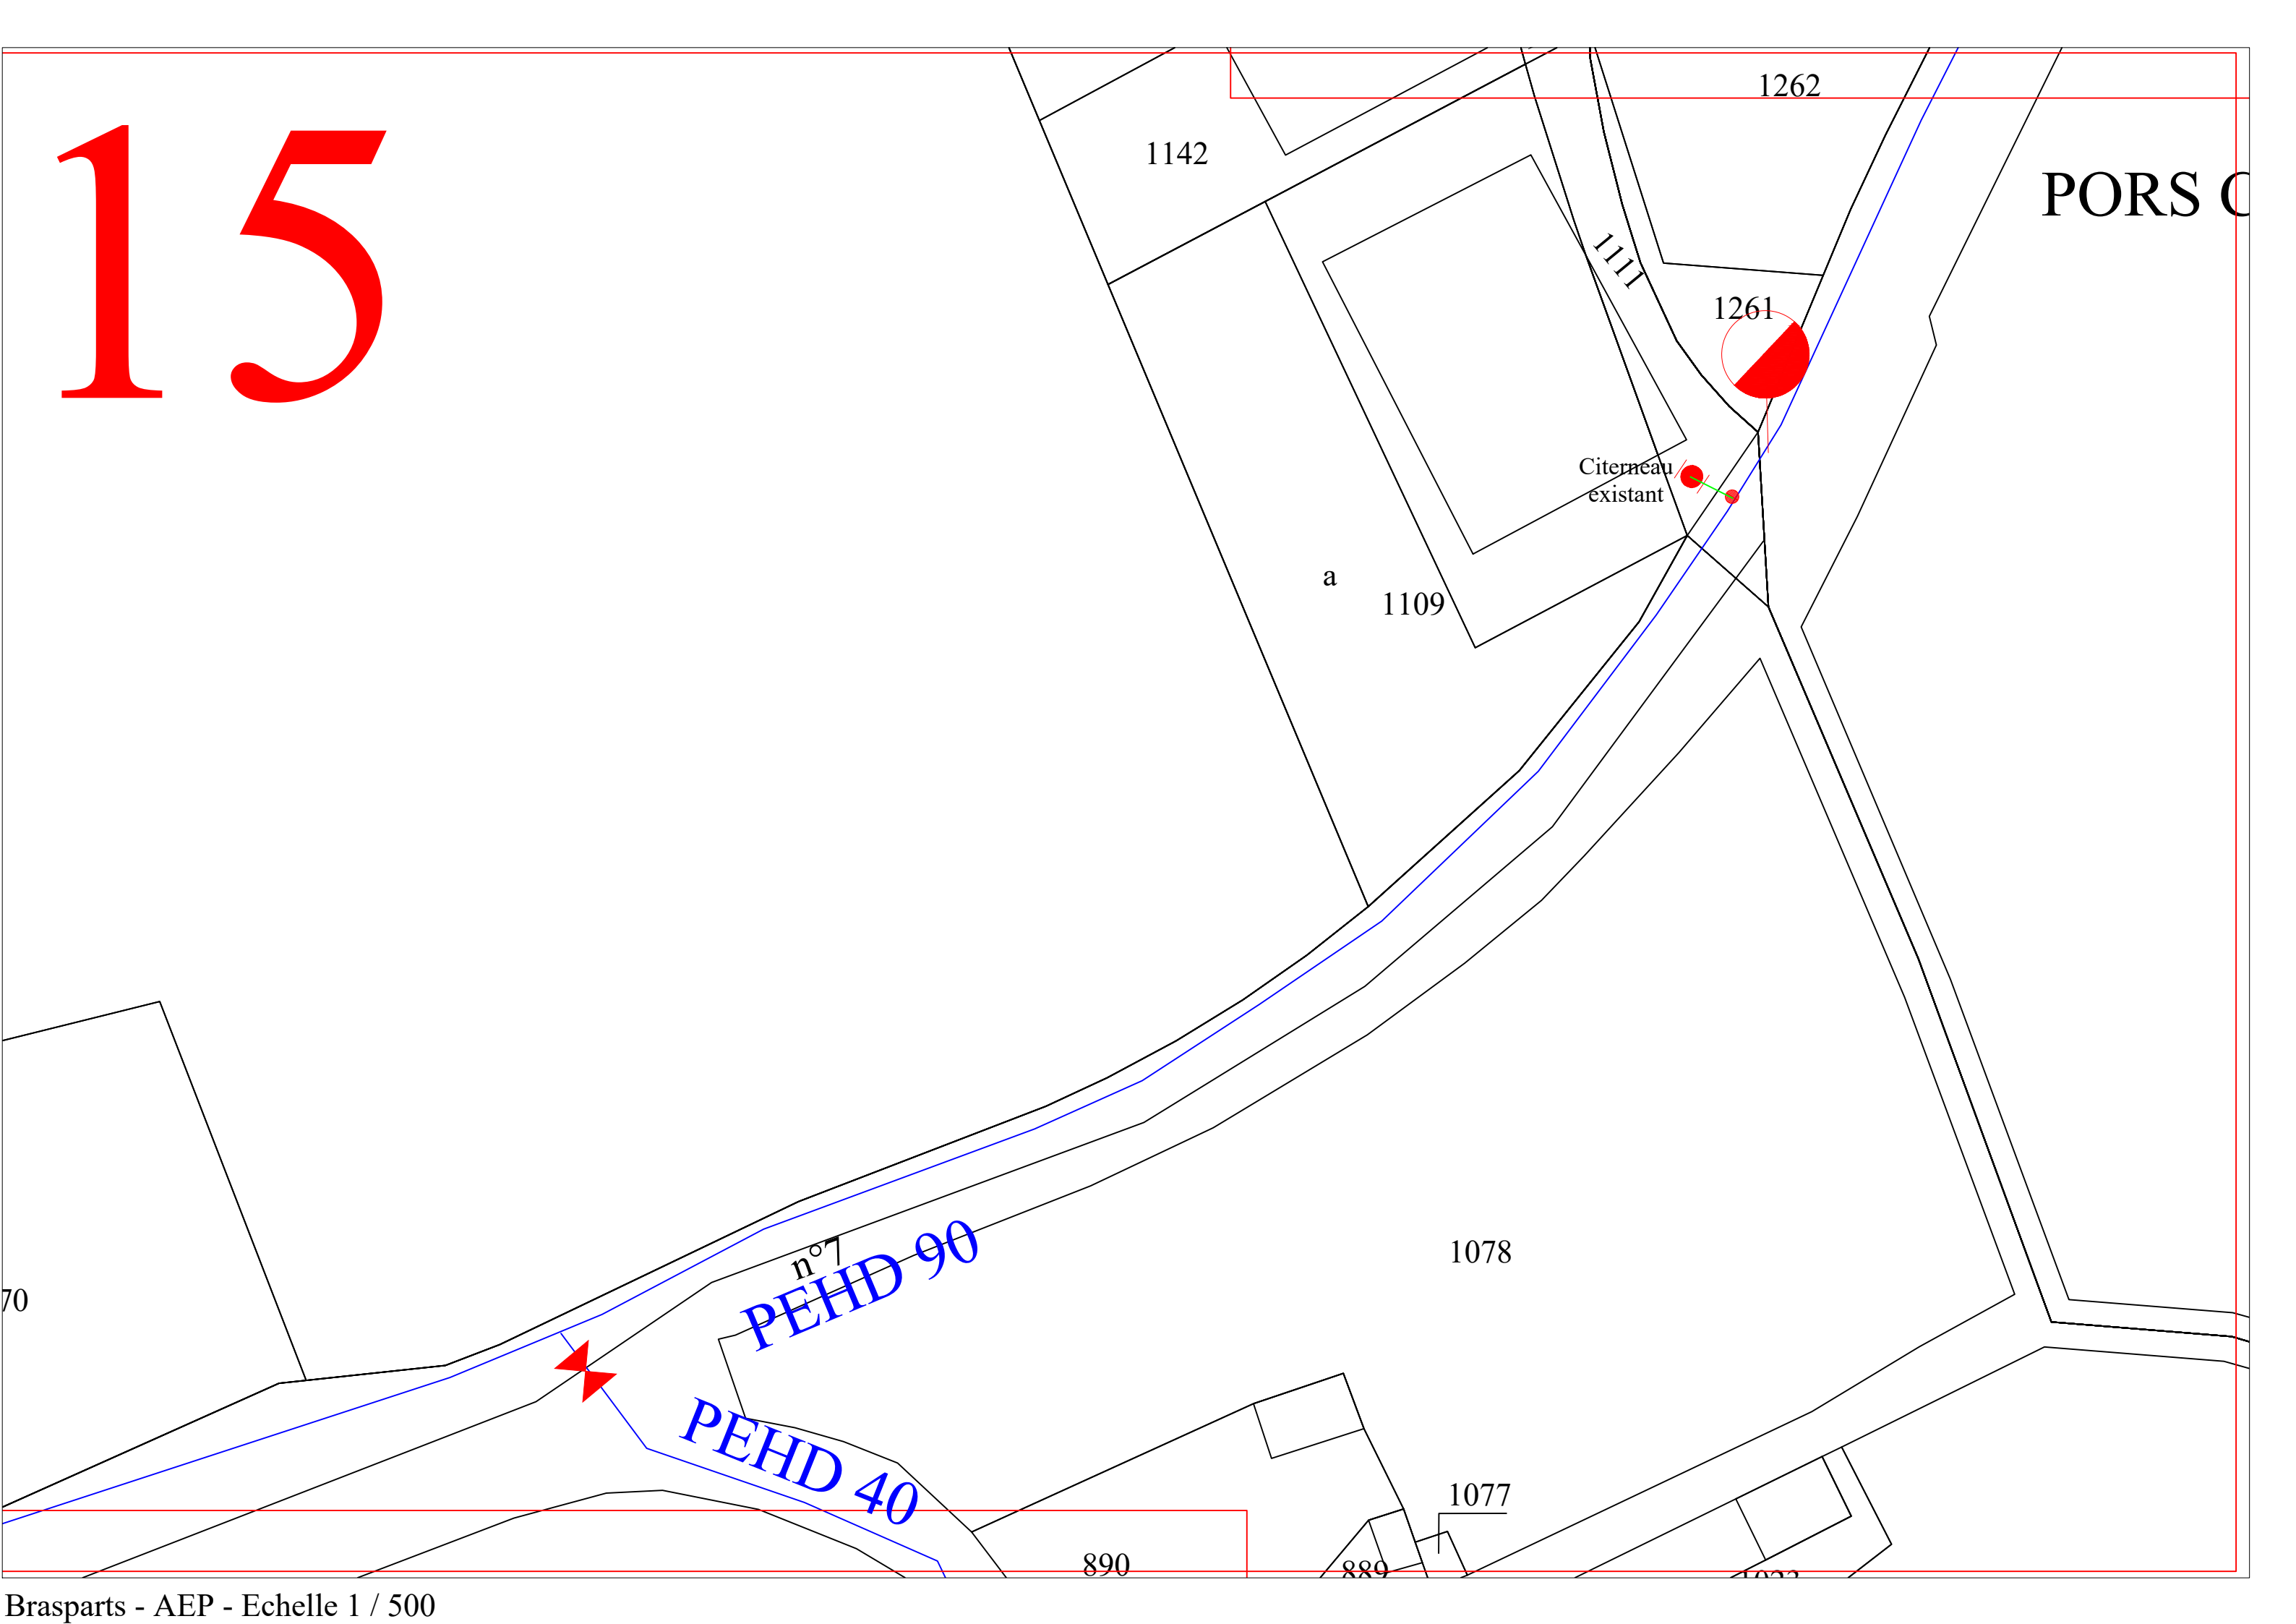

16

communale

10

890

1019

1081

374


A sortir

10

1016

1017

1018

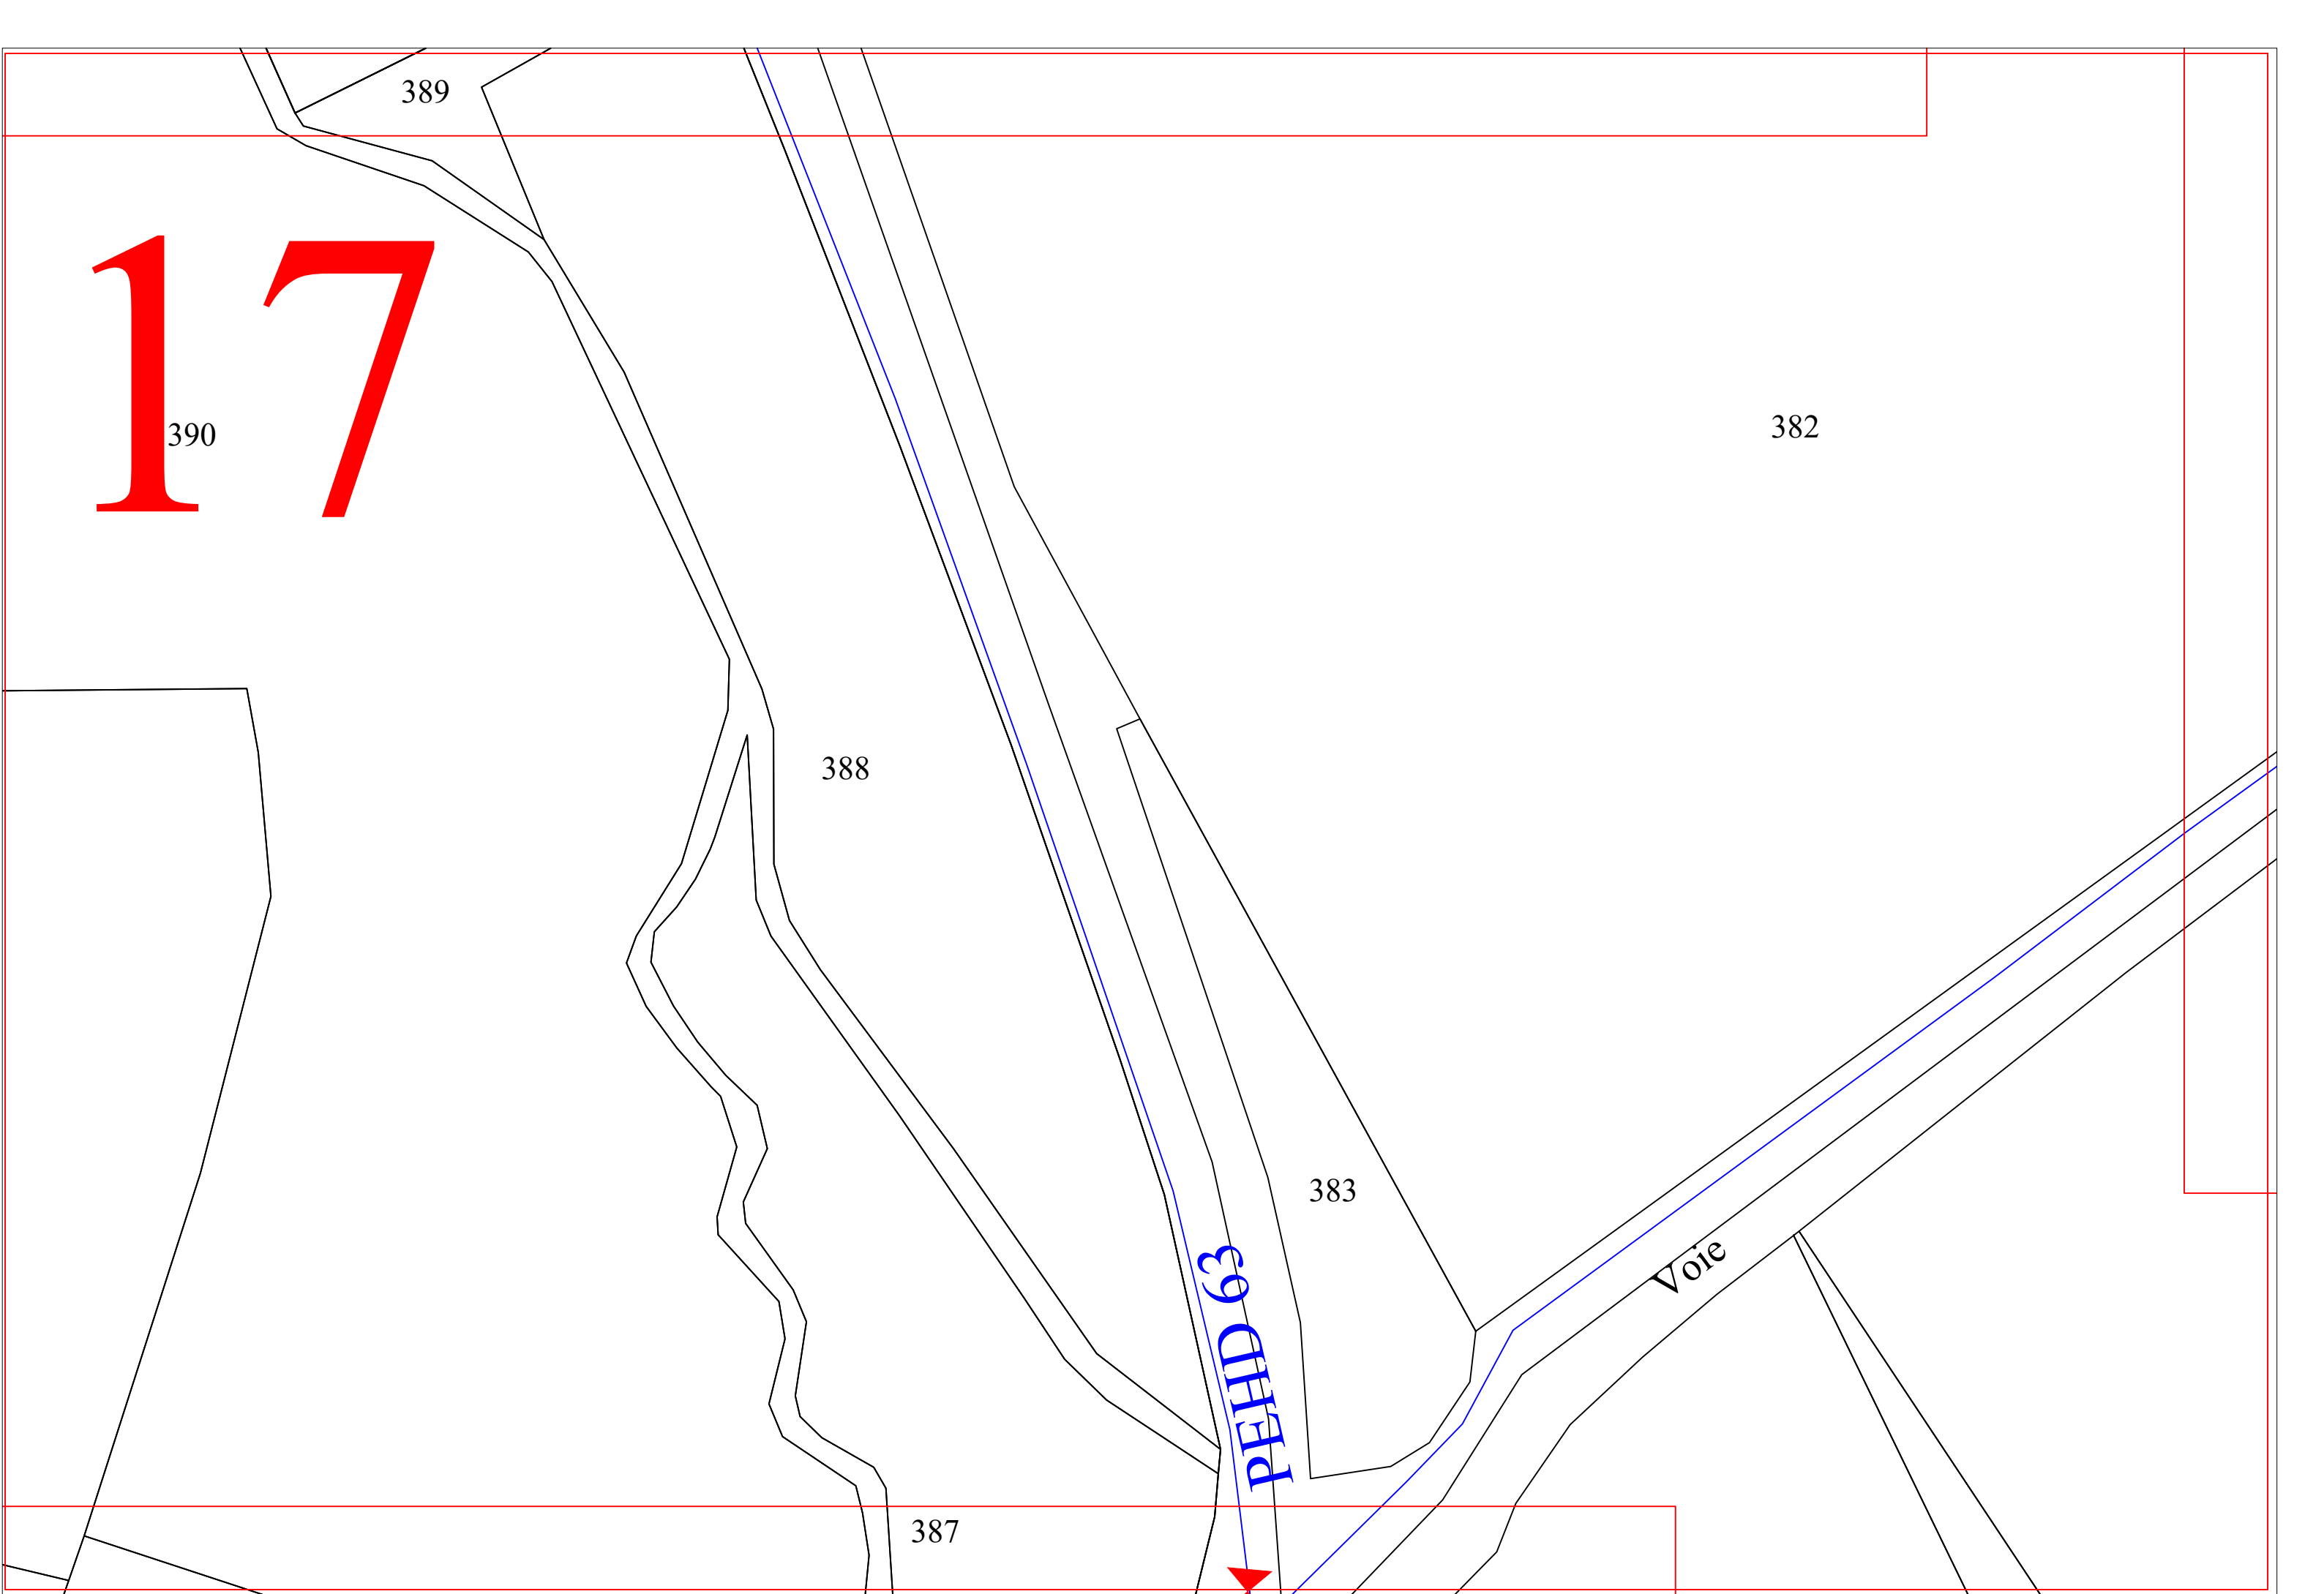

18

863

communale

368

389


19


Citerneau
existant

PEHD 40

516

20

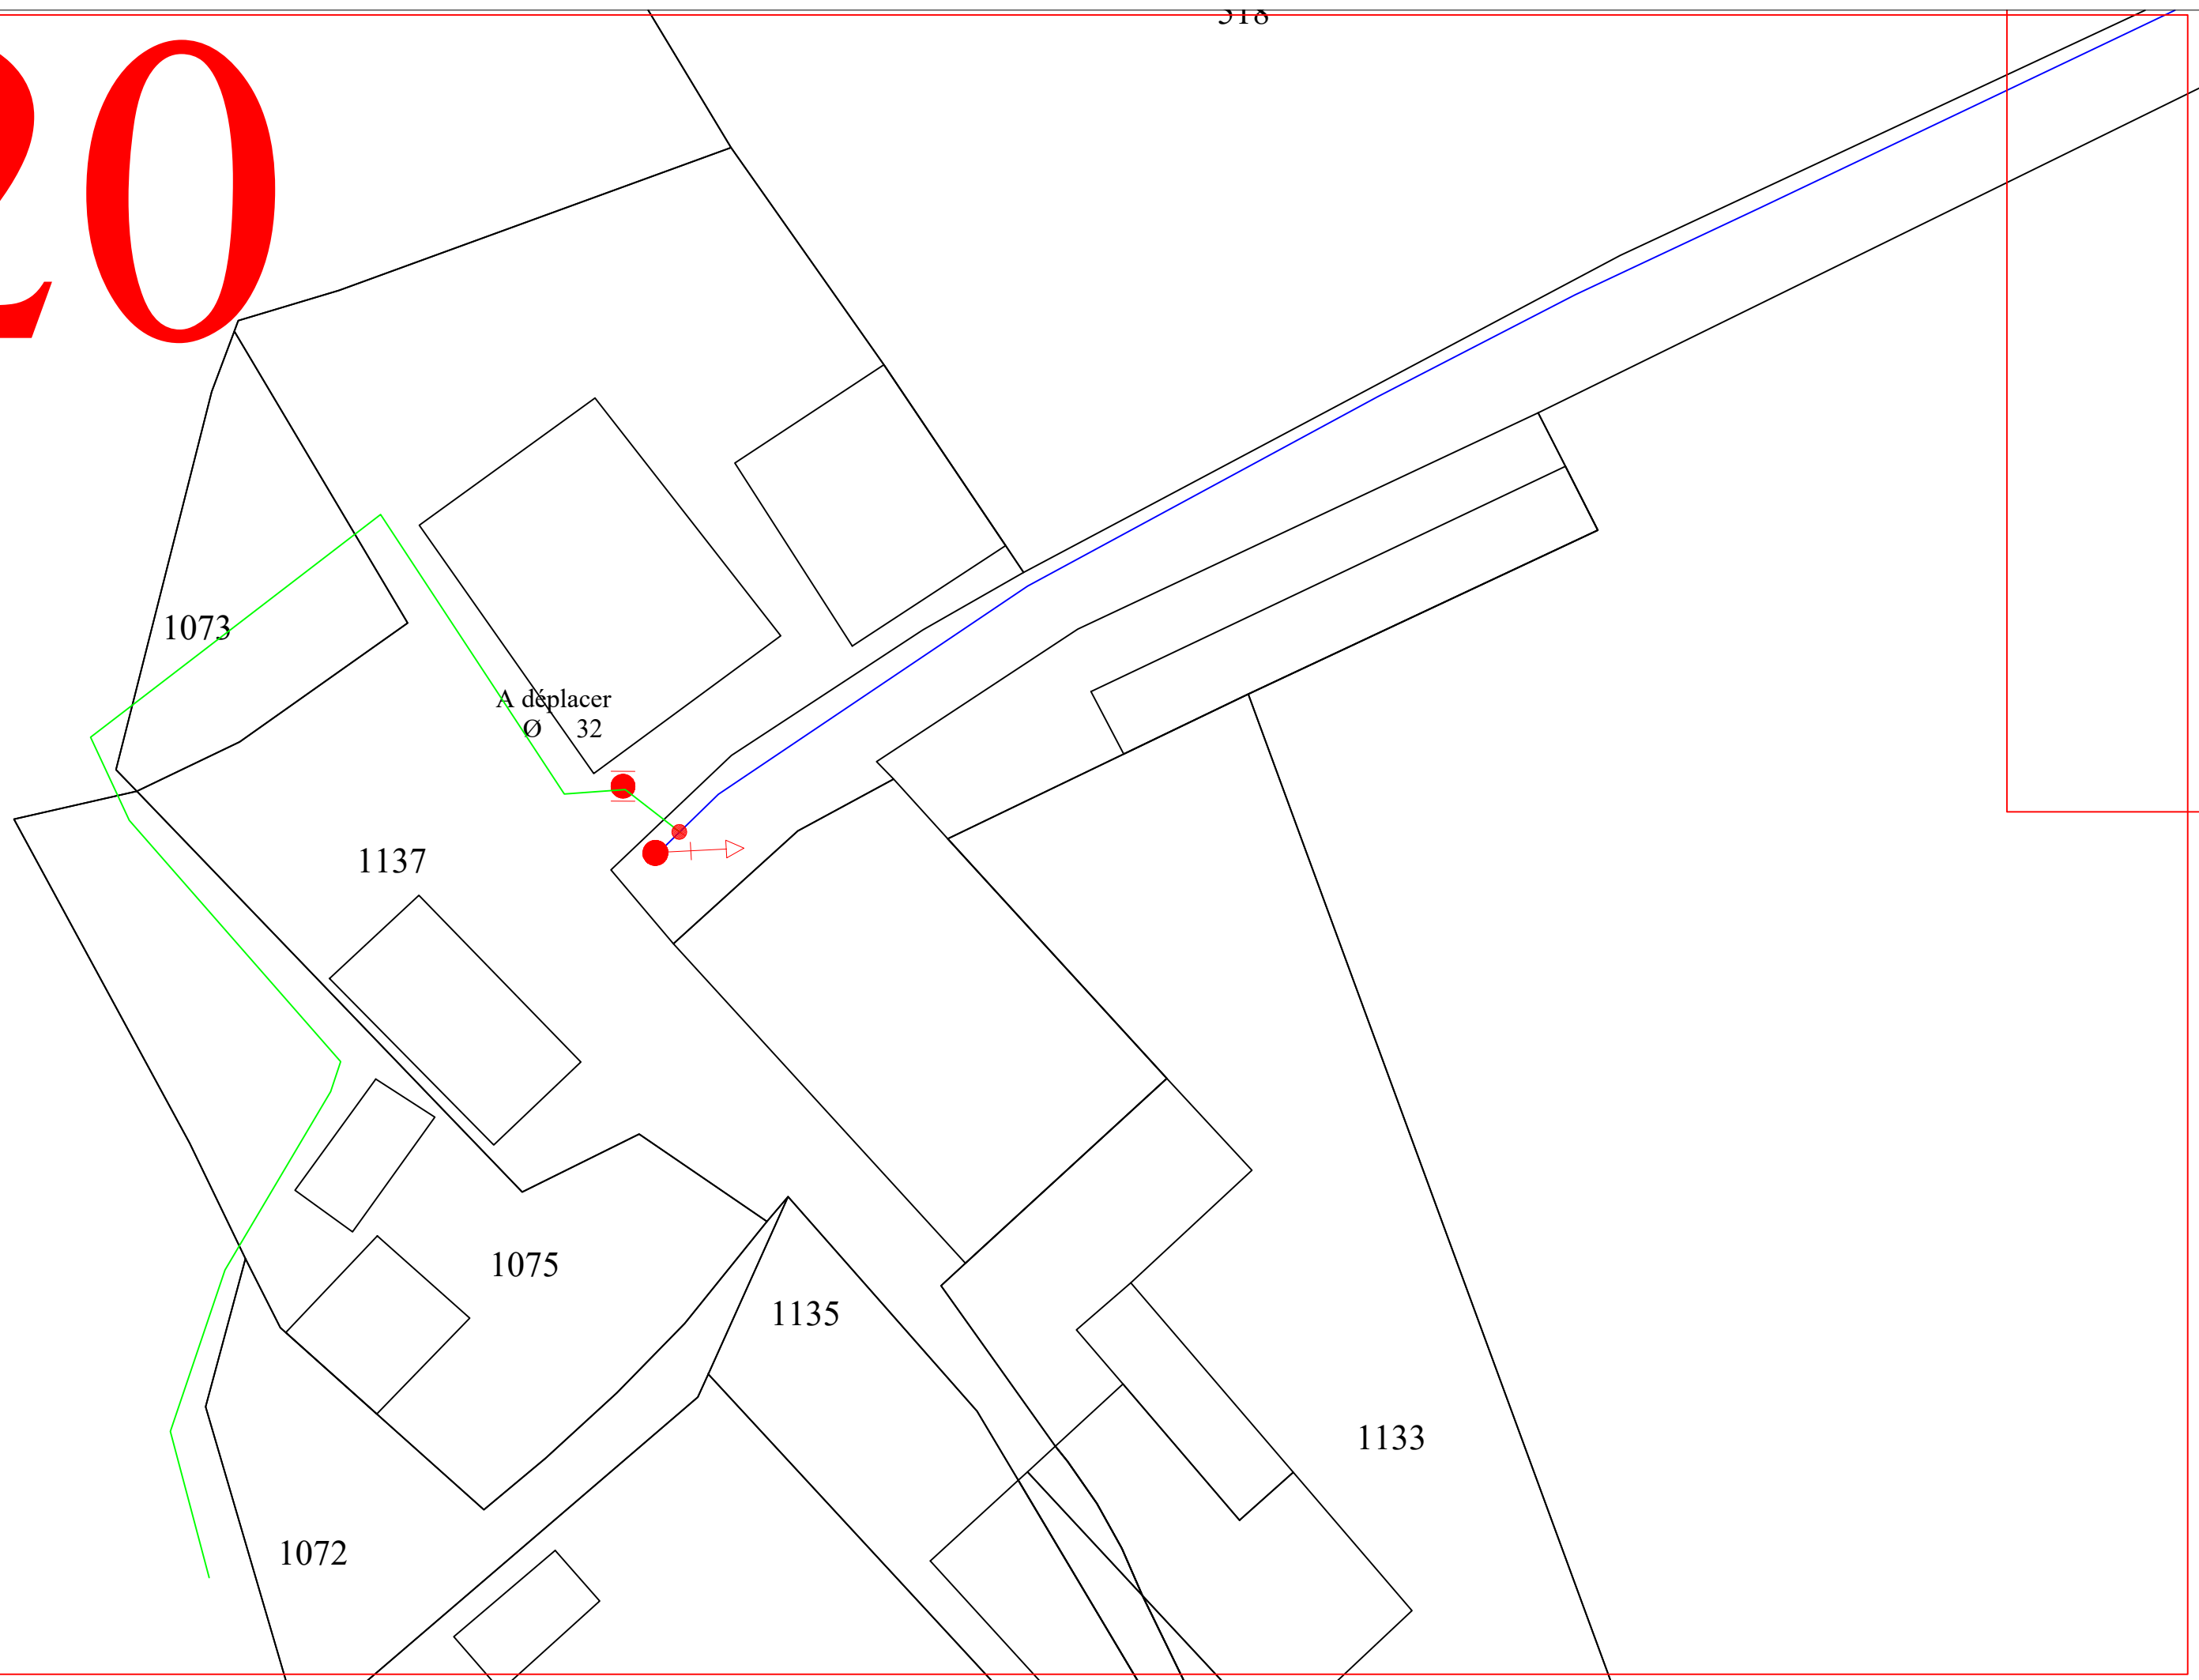

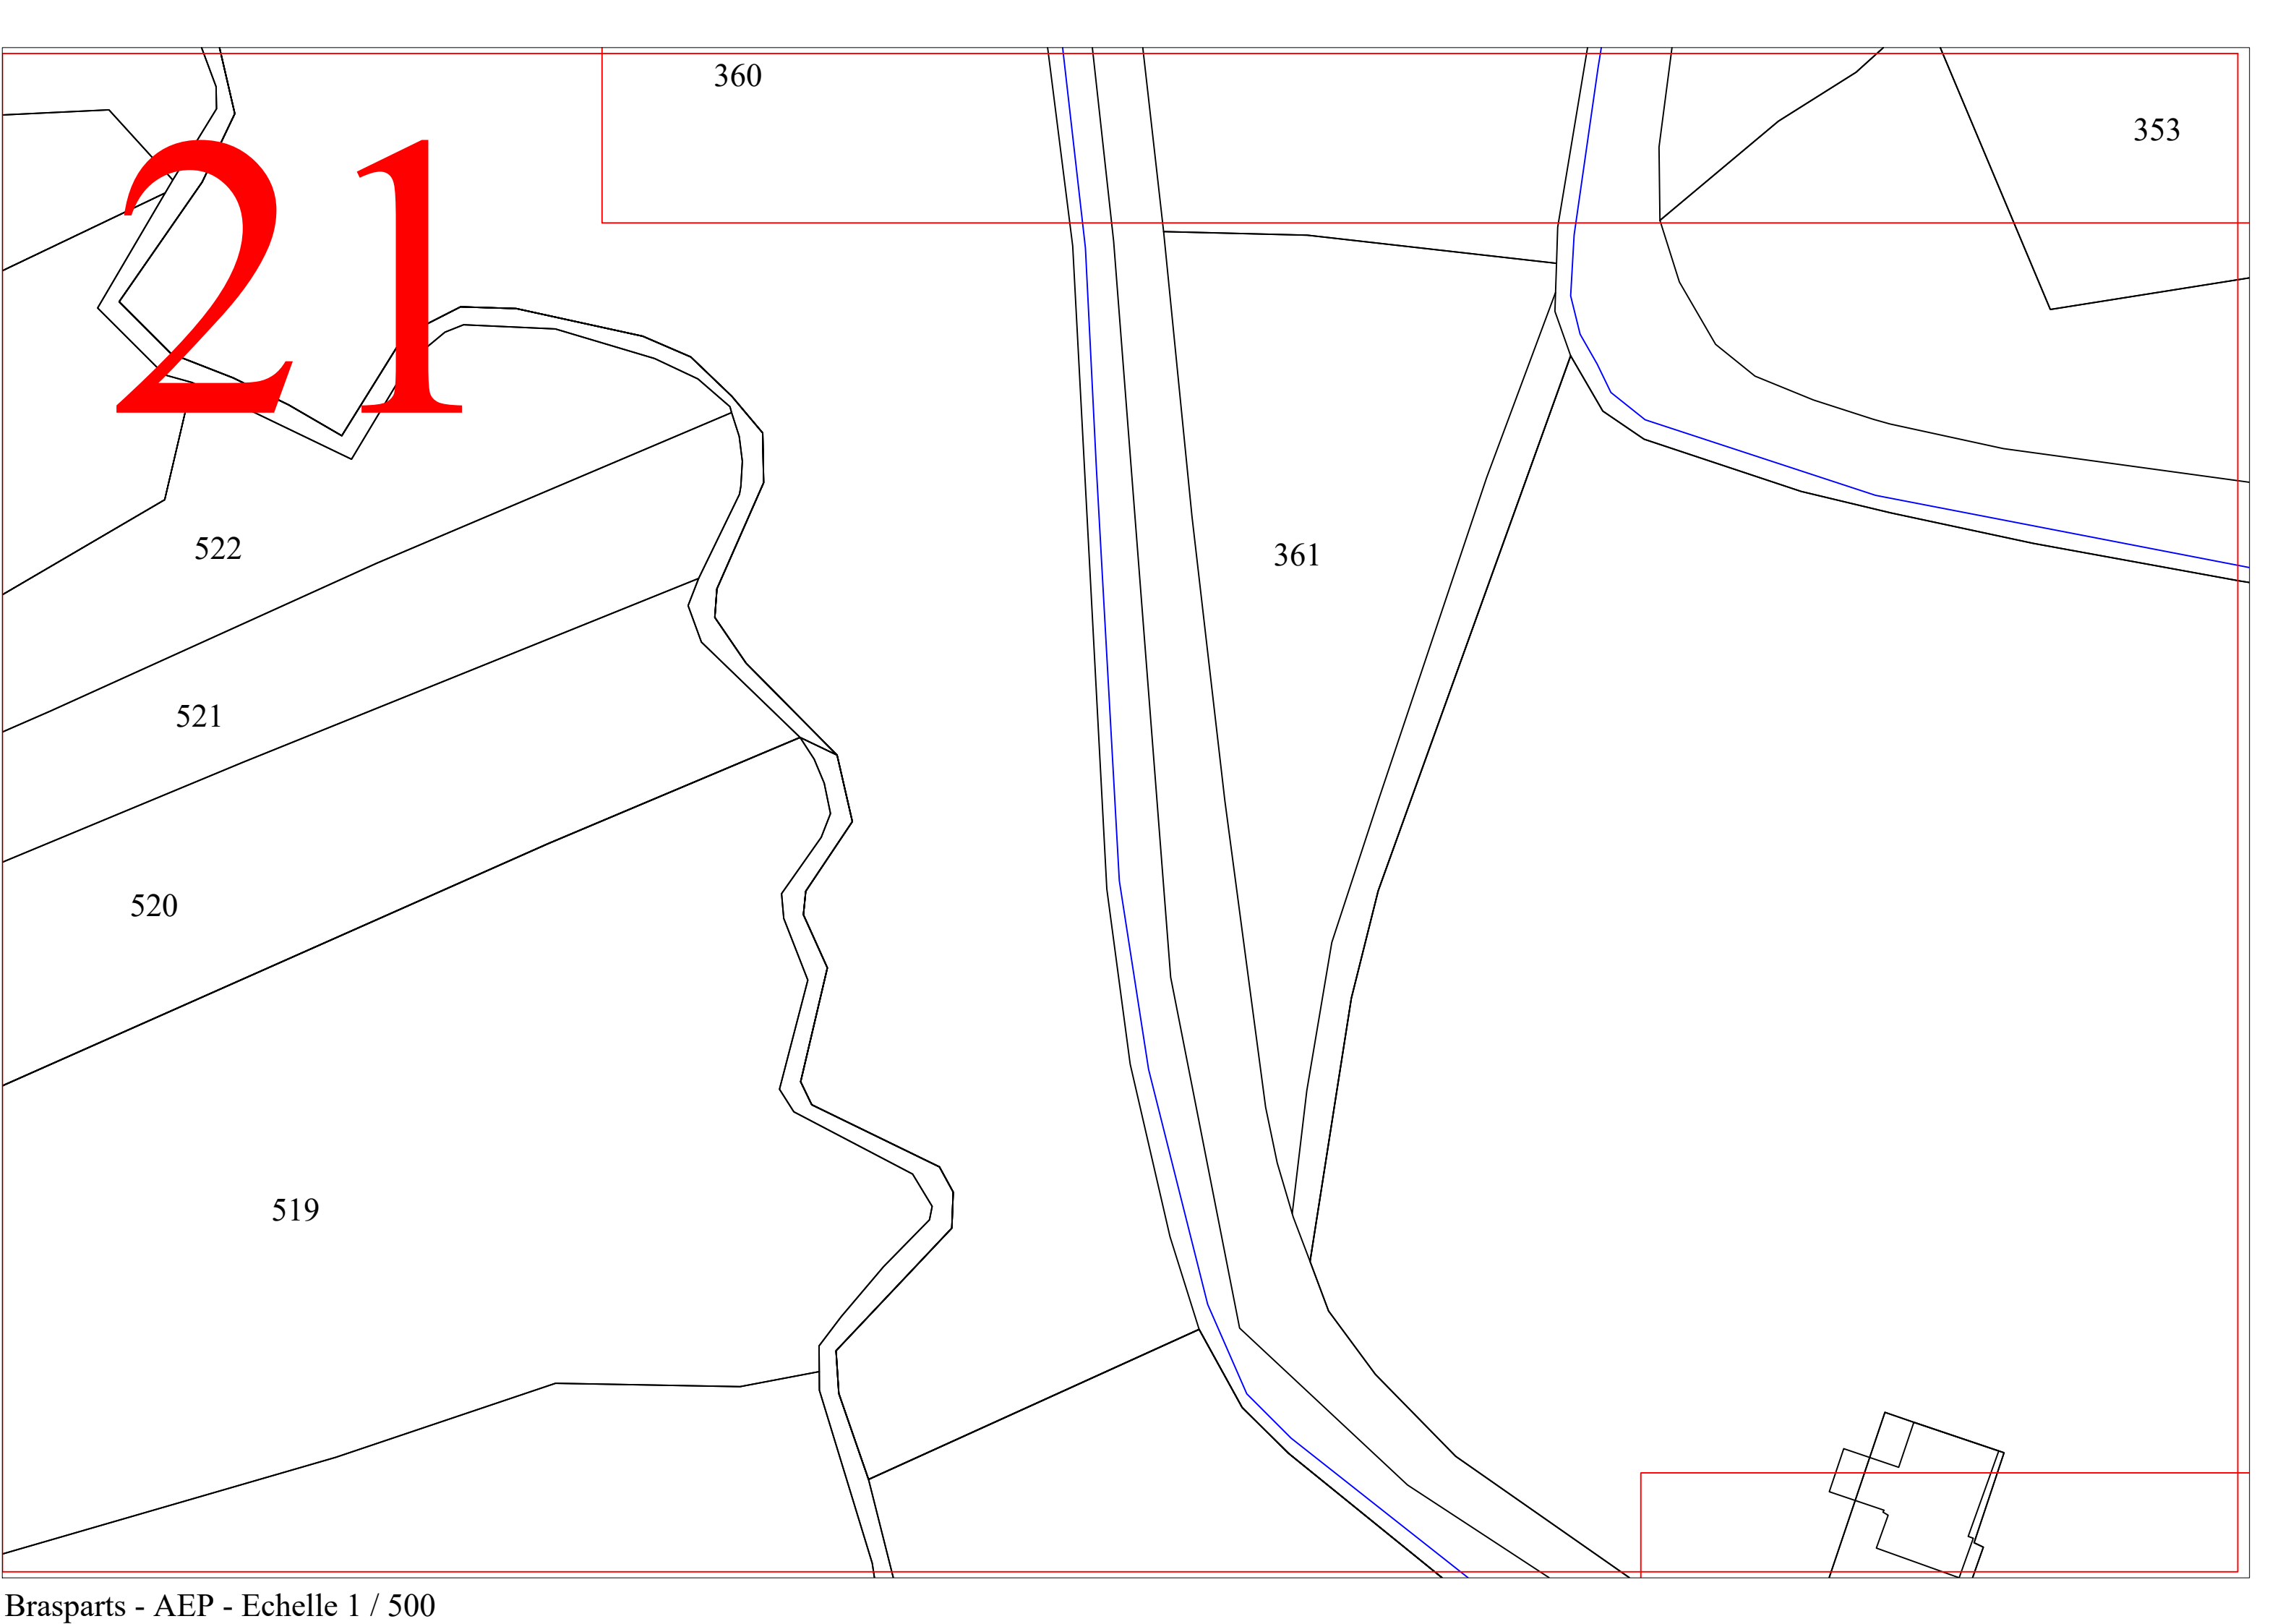

360

353

361

522

521

520

519

22

355

359

356

357

358

360

353

23

352

351

350

349

A sortir


365

364

363

366

24

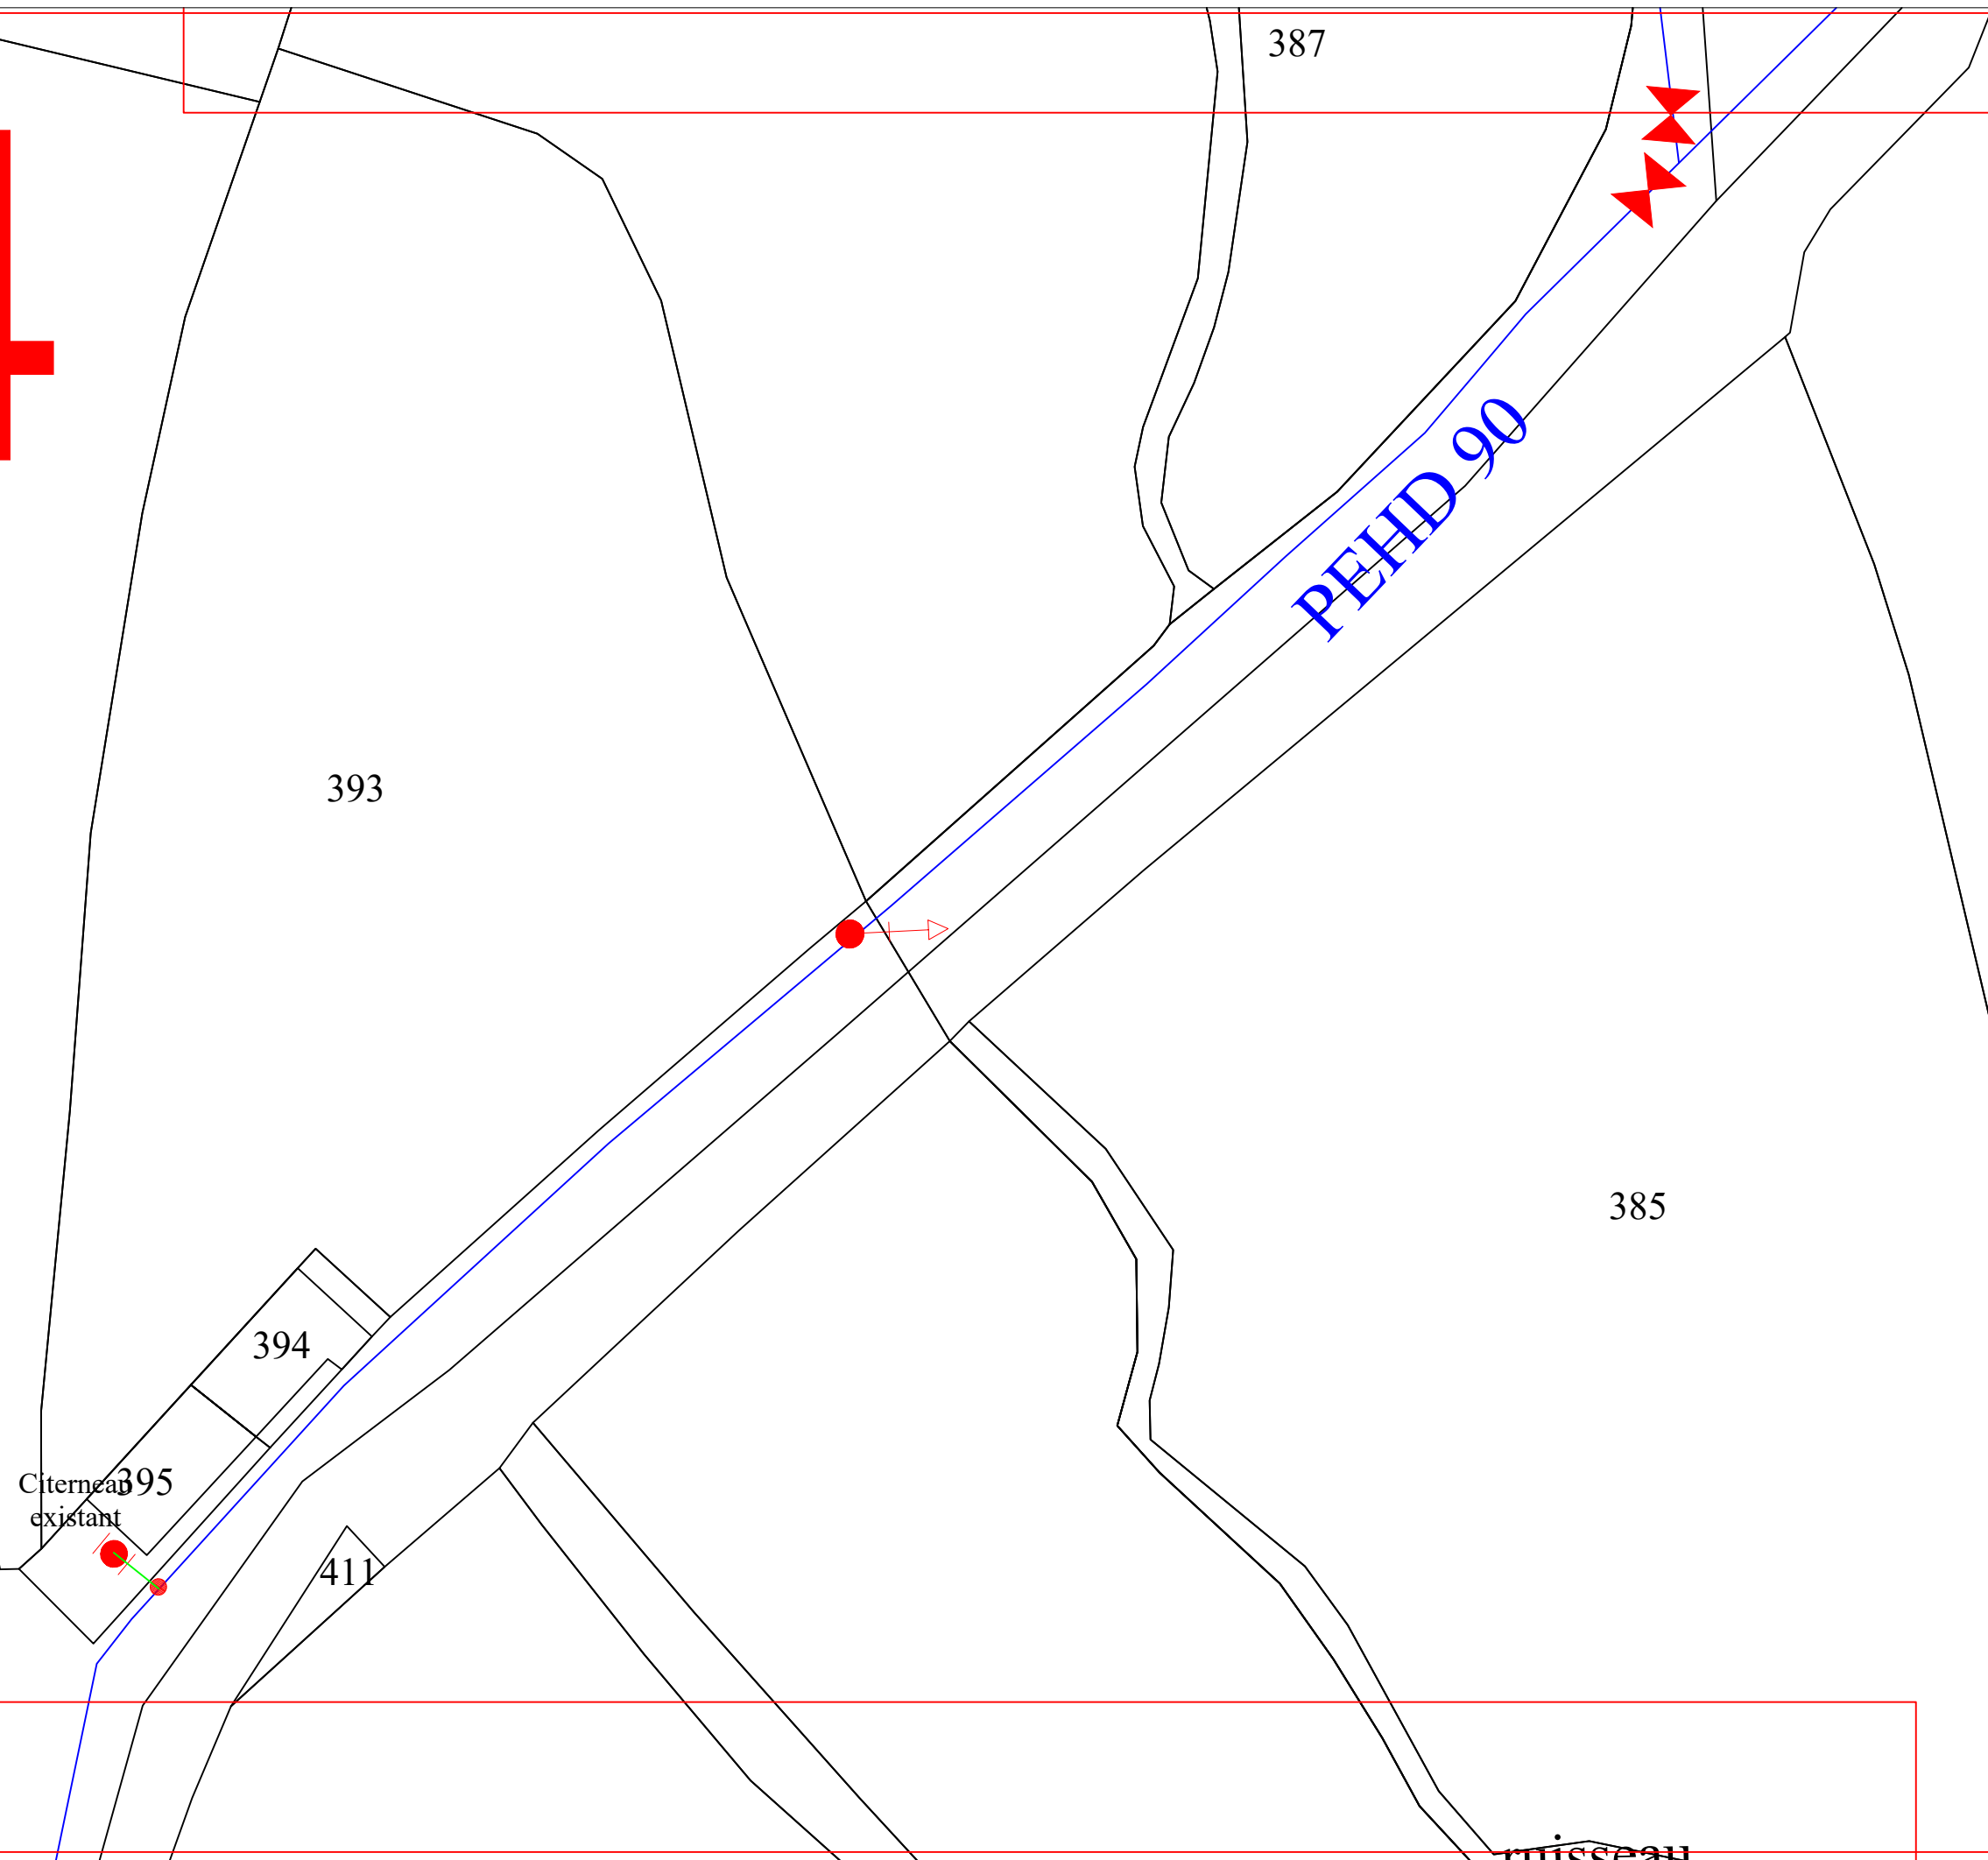

25

ruisseau

386

412

410

408

PEHD 90

PEHD 90

Compteur de
sectorisation


409

407


PEHD 40

413

26

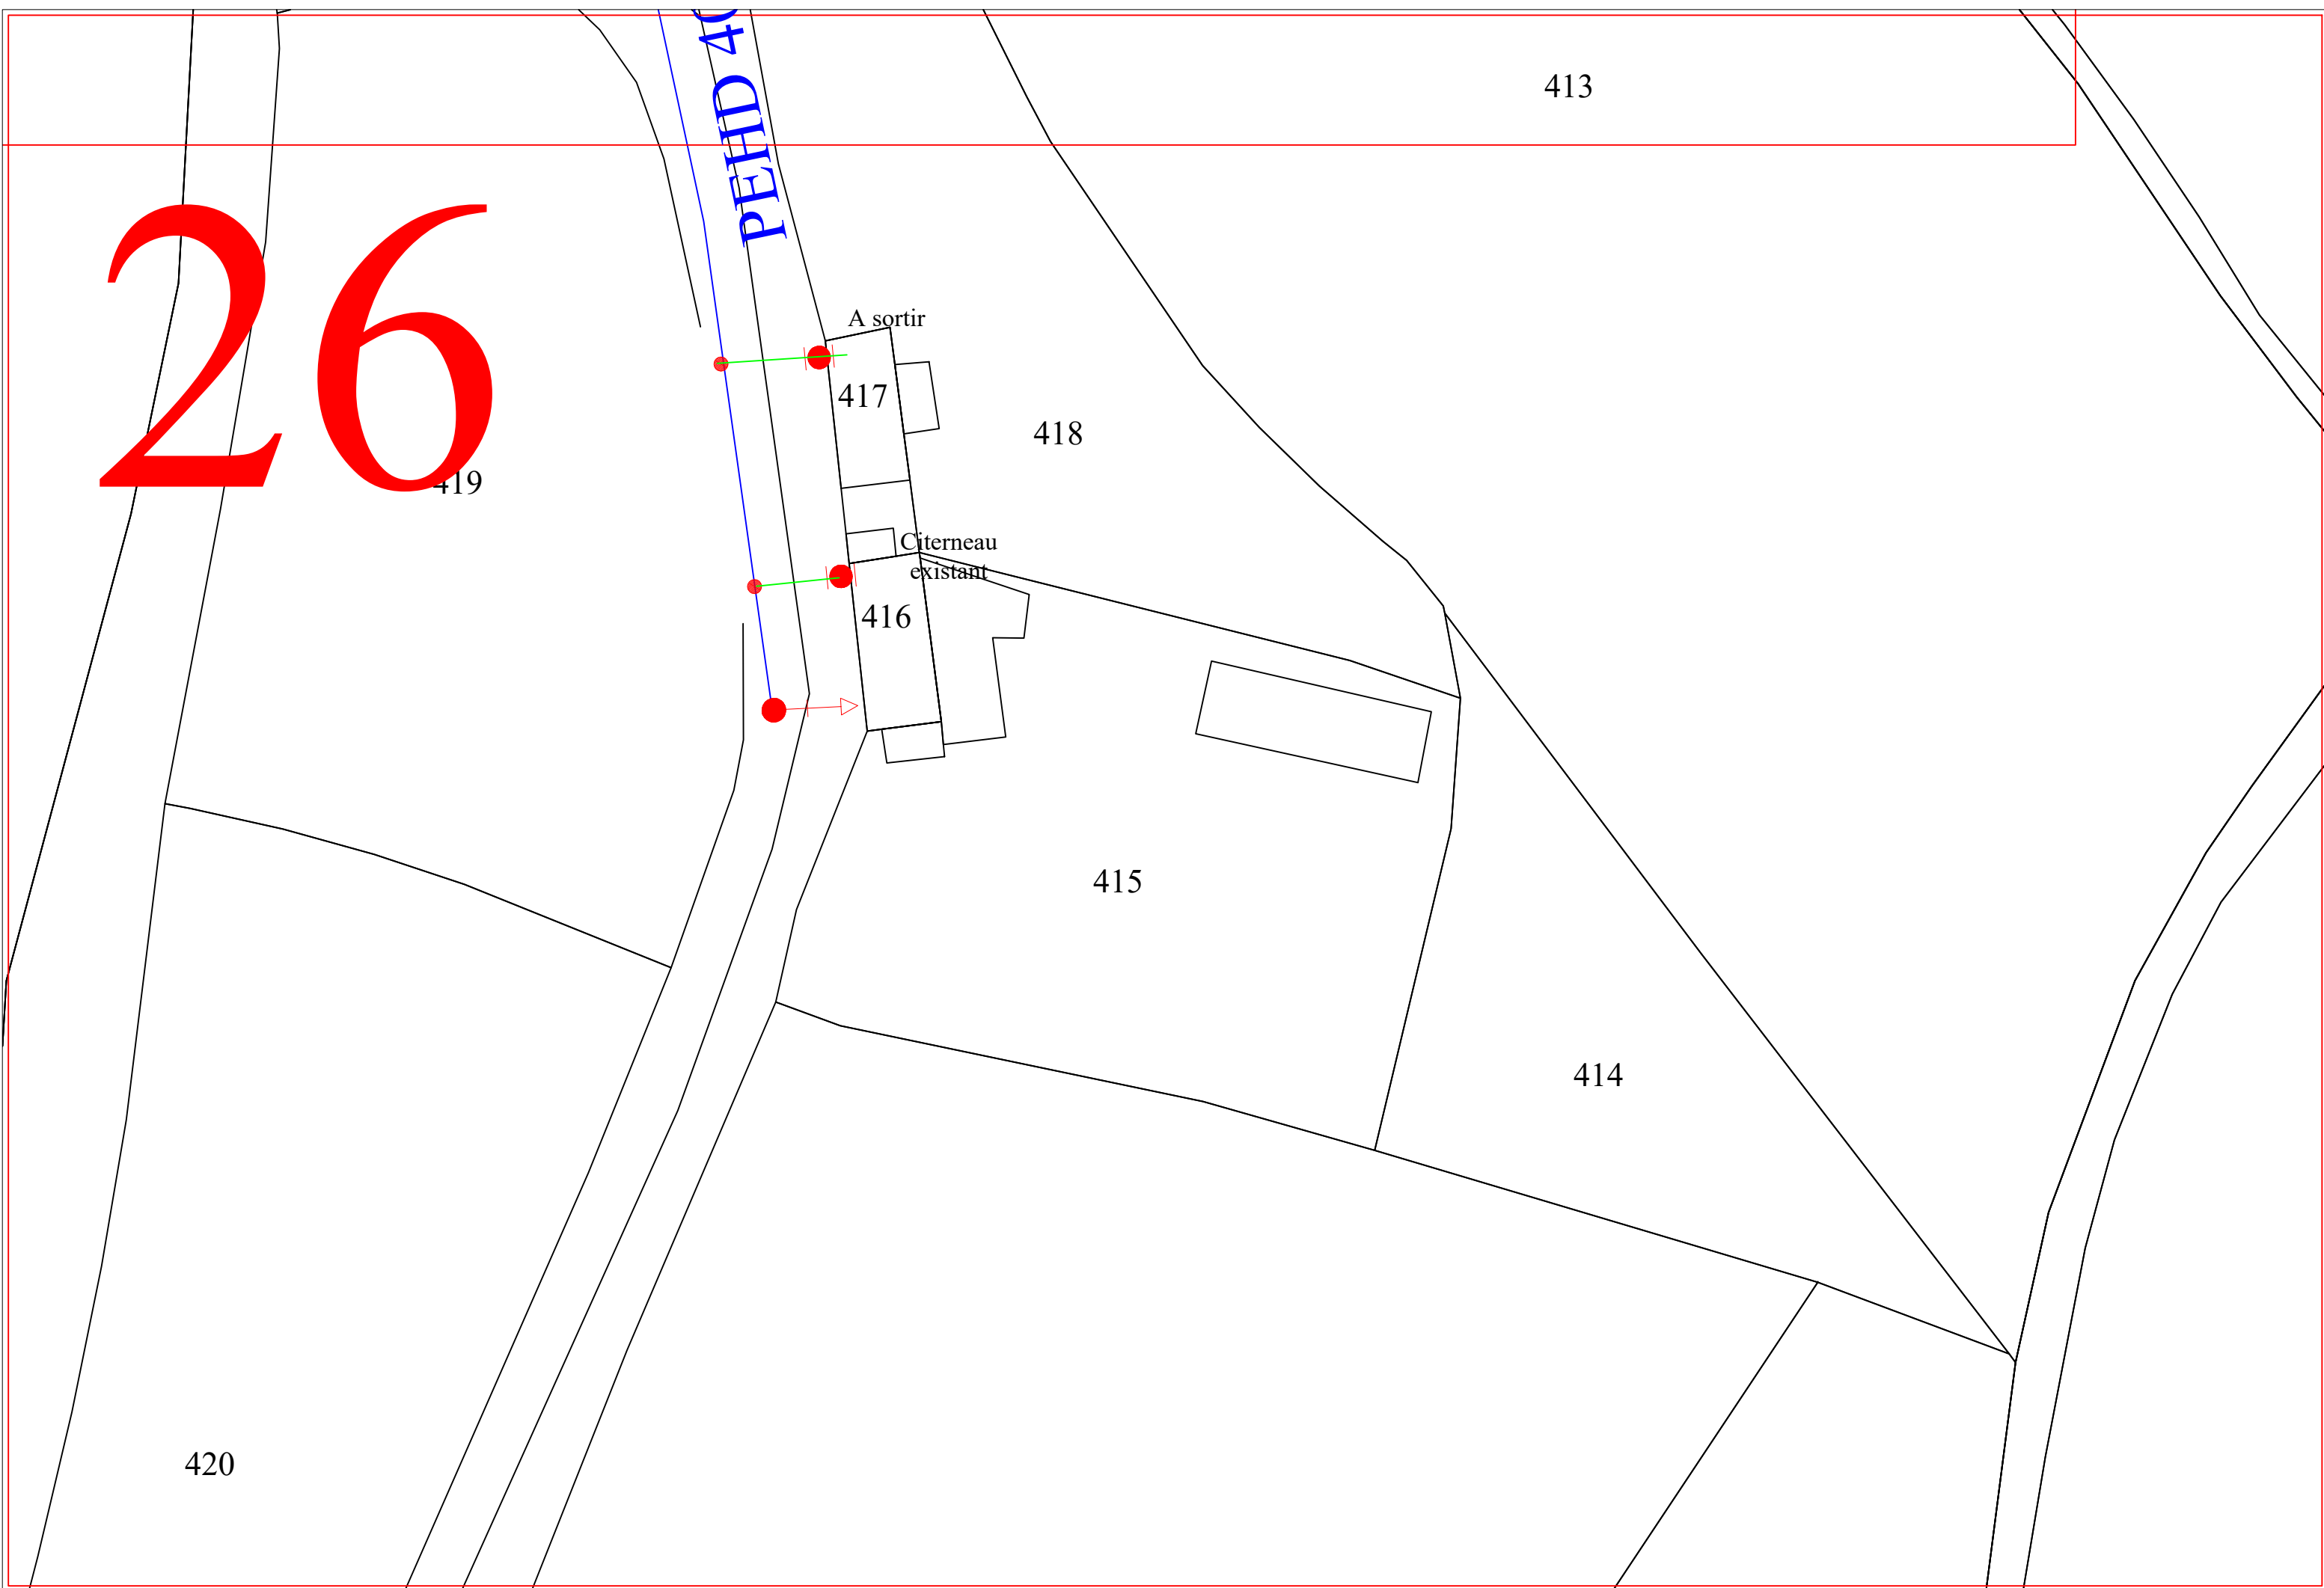

27

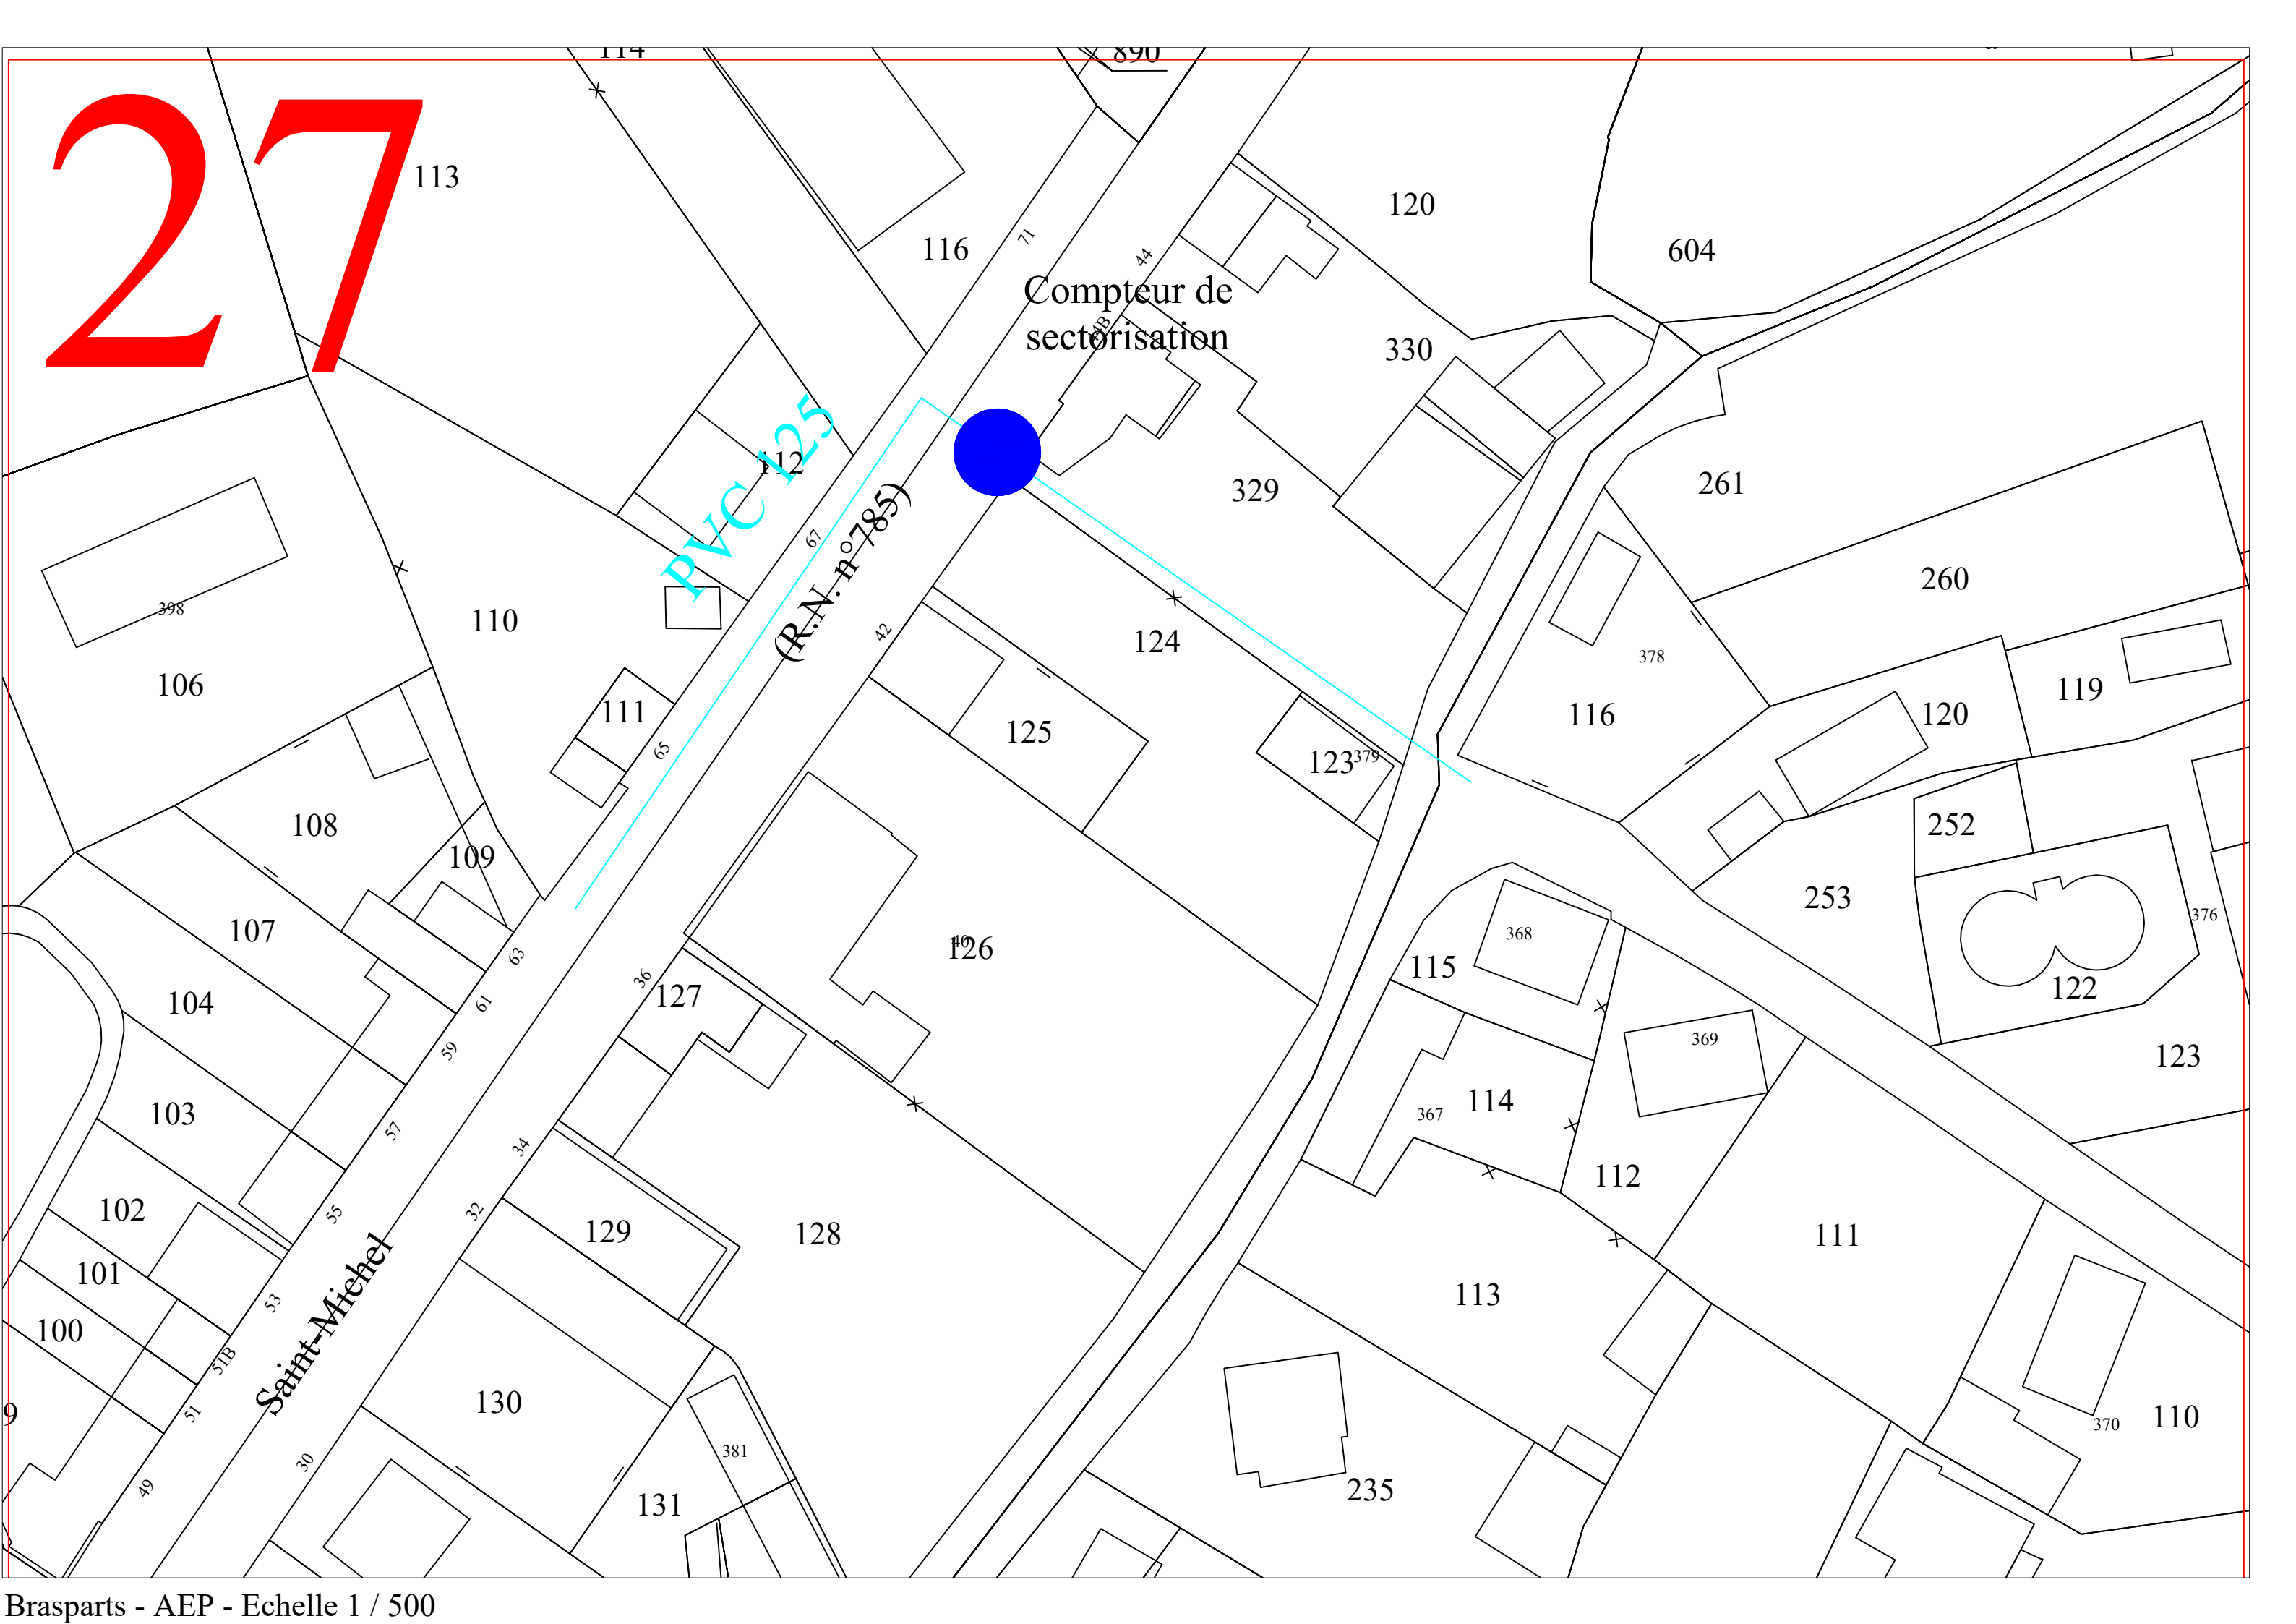


28

R.D. n°30

PVC 125

R.N. n°785

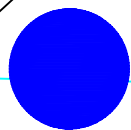

Compteur de
sectorisation
845

576

698

29

n°152

251

769

Compteur de
sectorisation

PVC 75